| REV. | DATE | DESCRIPTION |
|---|---|---|
| 1 | 9/12 | Initial |

DRAWING STATUS

- DATE
- ☐ SUBMITTAL
- ☐ PRELIMS COMPLETION
- ☐ APPROVED
- ☒ ISSUED FOR FABRICATION 9/12/08

DRAWING TITLE

# Wall Panel Layout Overall

# Jewish Home for the Aging

1885 Victory Blvd.
Reseda, CA

BUILDING NAME
Jewish Home for the Aging
PROJECT
FM-07-109, JHA

RAMEMAX
Framemax, Inc.
13915 Danielson St, S 103
Poway, CA 92064
P: 858.486.7200
F: 858.486.7220
www.framemax.com

PROJECT NO.
FM-07-109

DRAWING NO.
**1.2.0a**

PLOT DATE 10/20/2008

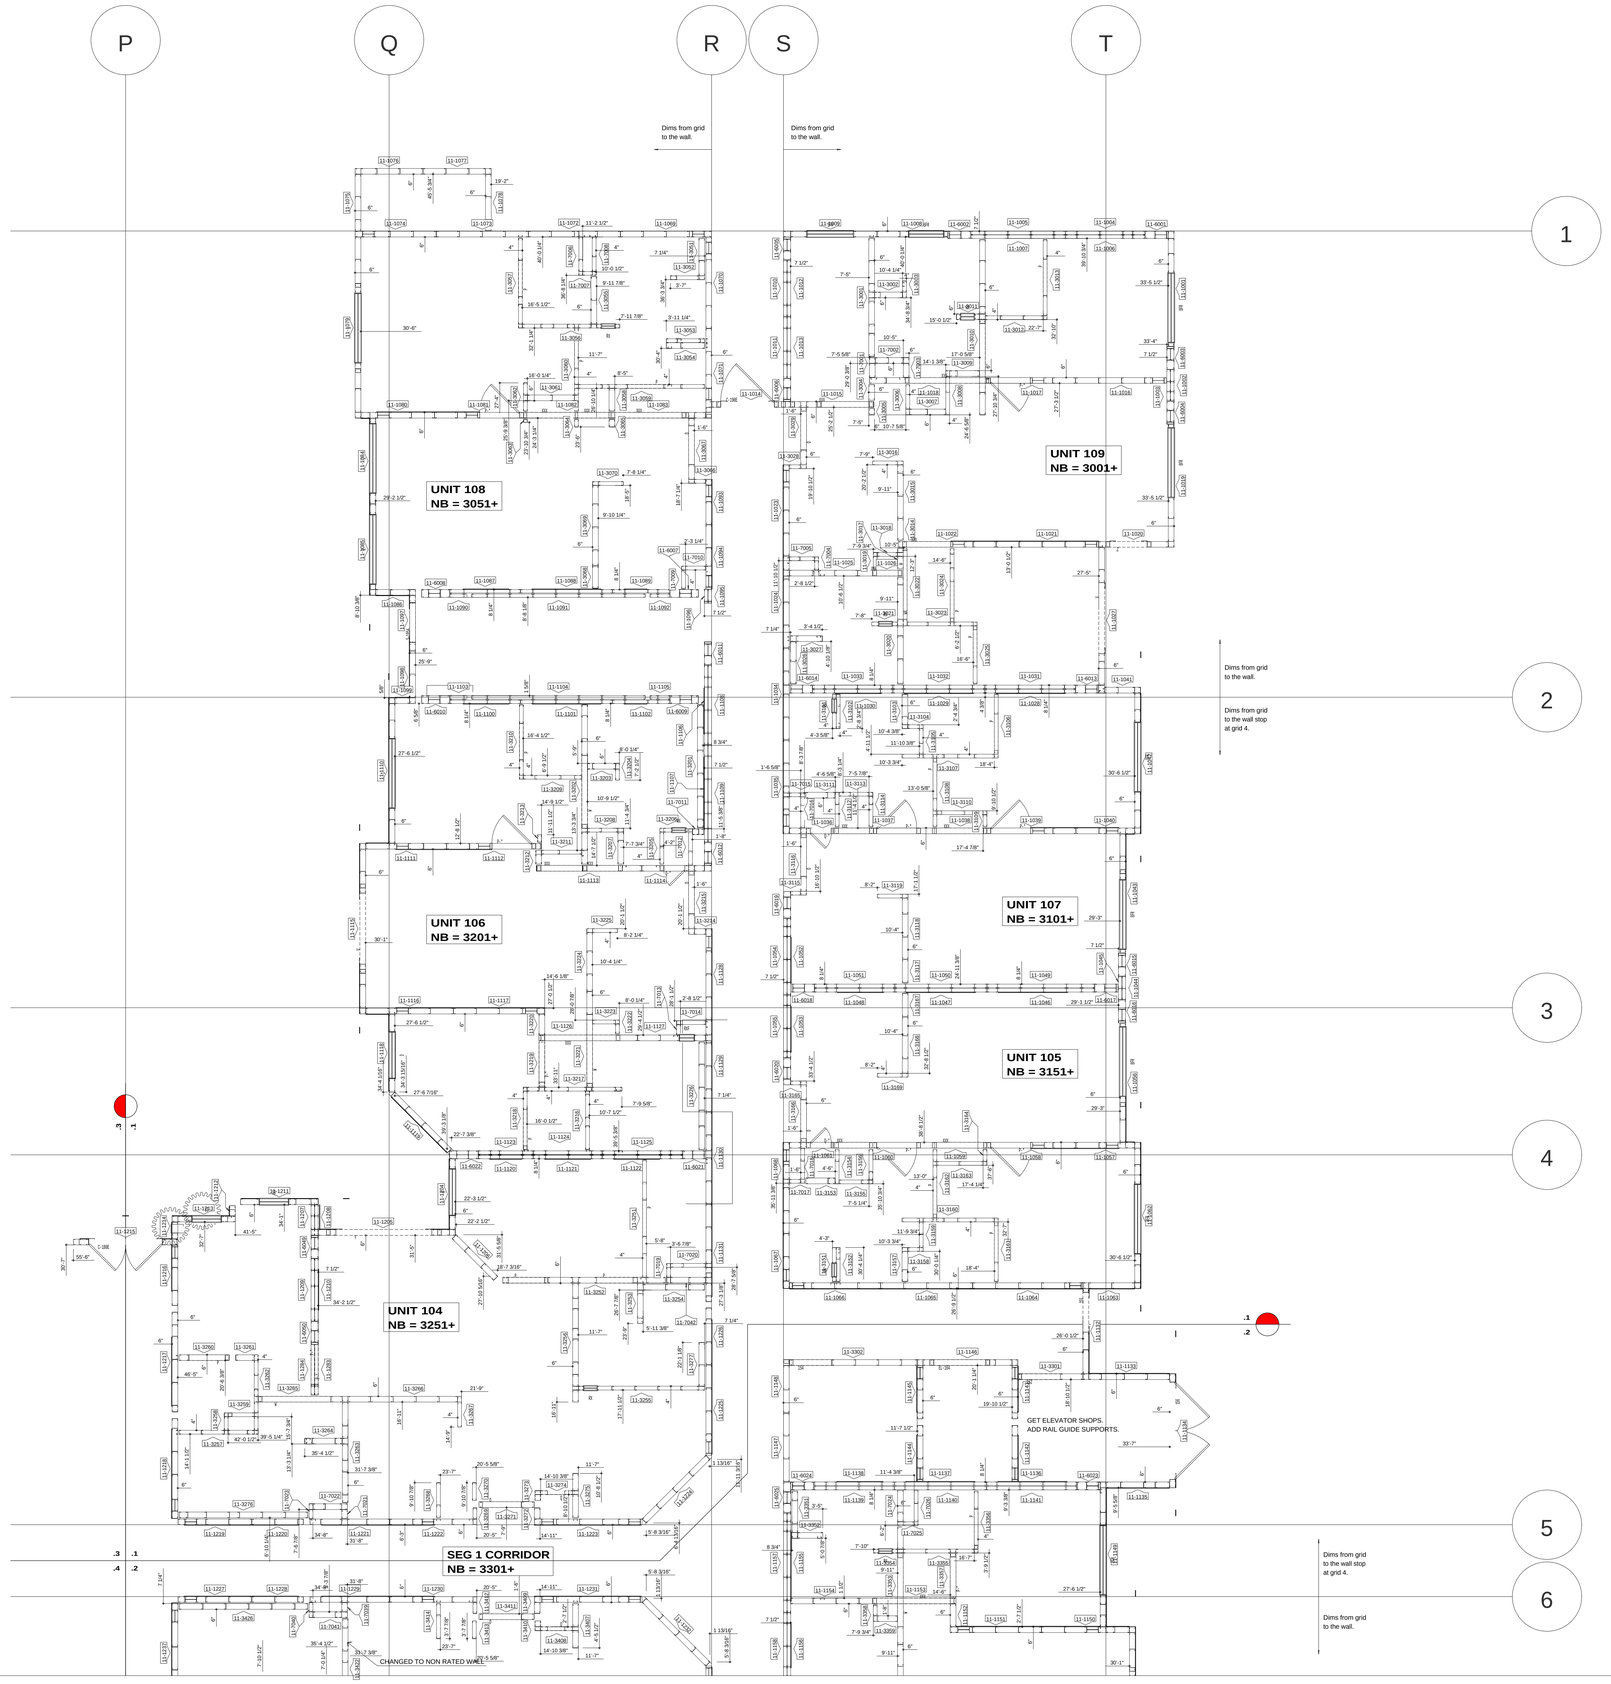


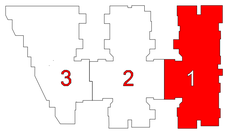


| REV. | DATE | DESCRIPTION |
|---|---|---|
| 1 | 9/12 | Initial |
| . | . | . |
| . | . | . |
| . | . | . |
| . | . | . |
| . | . | . |
| . | . | . |
| . | . | . |
| . | . | . |
| . | . | . |

| DRAWING STATUS | DATE |
|---|---|
| SUBMITTAL | . |
| REDLINE COMPLETION | . |
| APPROVED | . |
| X ISSUED FOR FABRICATION | 9/12/08 |

DRAWING TITLE

Wall Panel Layout (Segment 1a)

# Jewish Home for the Aging

1885 Victory Blvd.
Reseda, CA

B.G.FILE NAME
Jewish Home for the Aging

PLOT SCALE: 1/8"=1'-0"
PAGE: 100, JAA


FrameMax, Inc.
Tilt-Up Consultants
Poway, CA 92064
P: 858.486.7200
F: 858.486.7220
www.framemax.com


FRAMEMAX

PROJECT NO.:
FM-07-109

DRAWING NO.:
**1.2.1**

PLOT DATE: 10/25/2008

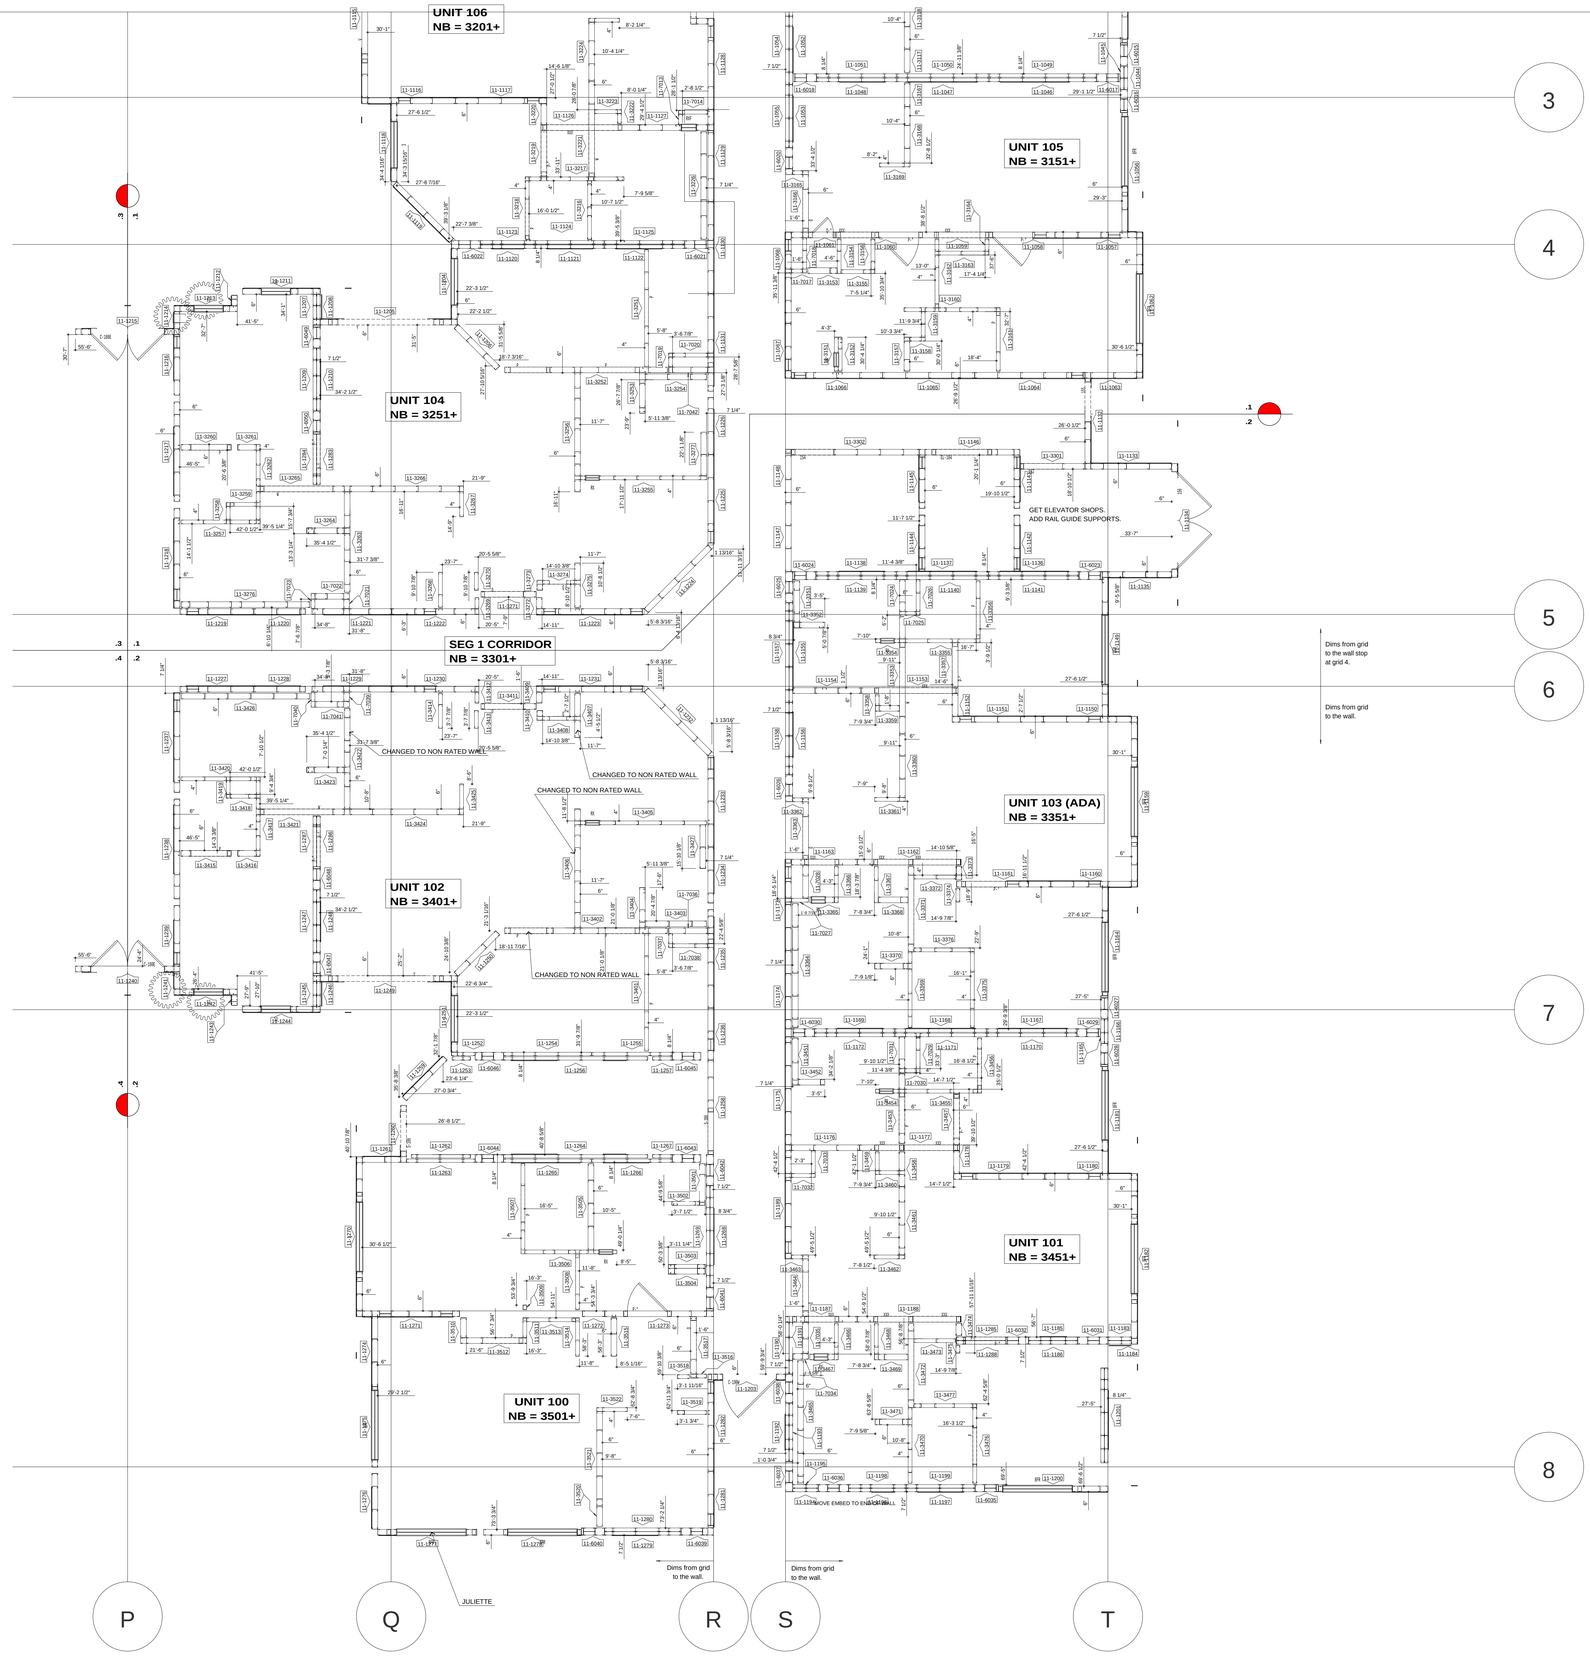


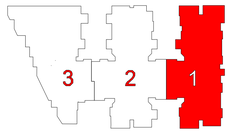


| REV. | DATE | DESCRIPTION |
|---|---|---|
| 1 | 9/12 | Initial |
| . | . | . |
| . | . | . |
| . | . | . |
| . | . | . |
| . | . | . |
| . | . | . |
| . | . | . |
| . | . | . |
| . | . | . |

| DRAWING STATUS | DATE |
|---|---|
| SUBMITTAL | . |
| REDLINE COMPLETION | . |
| APPROVED | . |
| X ISSUED FOR FABRICATION | 9/12/08 |

Wall Panel Layout (Segment 1b)

# Jewish Home for the Aging

1885 Victory Blvd.
Reseda, CA

BUILDING NAME
Jewish Home for the Aging
PROJECT NAME
PROJ#: 100_JHA


FrameMax, Inc.
11846 Sorrento Rd., S. 100
Poway, CA 92064
P: 858.486.7000
F: 858.486.7220
www.framemax.com


FRAMEMAX

PROJECT NO.:
FM-07-109

DRAWING NO.:
**1.2.2**

PLOT DATE: 10/25/2008