REV.	DATE	DESCRIPTION
1	11/07	HH

DRAWING STATUS
- DATE
- PRELIMINARY
- PRELIM. COMPLETION
- APPROVED
- ISSUED FOR FABRICATION

DRAWING TITLE

Level 2 Wall Layout Overall

Jewish Home for the Aging

1885 Victory Blvd.
Reseda, CA

RAMEMAX

BUILDING NAME
Jewish Home for the Aging

PROJECT
FM-07-109, JHA

Framemax, Inc.
13915 Danielson St. S 100
Poway, CA 92064
P: 858.486.7200
F: 858.486.7220
www.framemax.com

PROJECT NO.
FM-07-109

DRAWING NO.
2.2.0

PLOT DATE: 11/07/2008

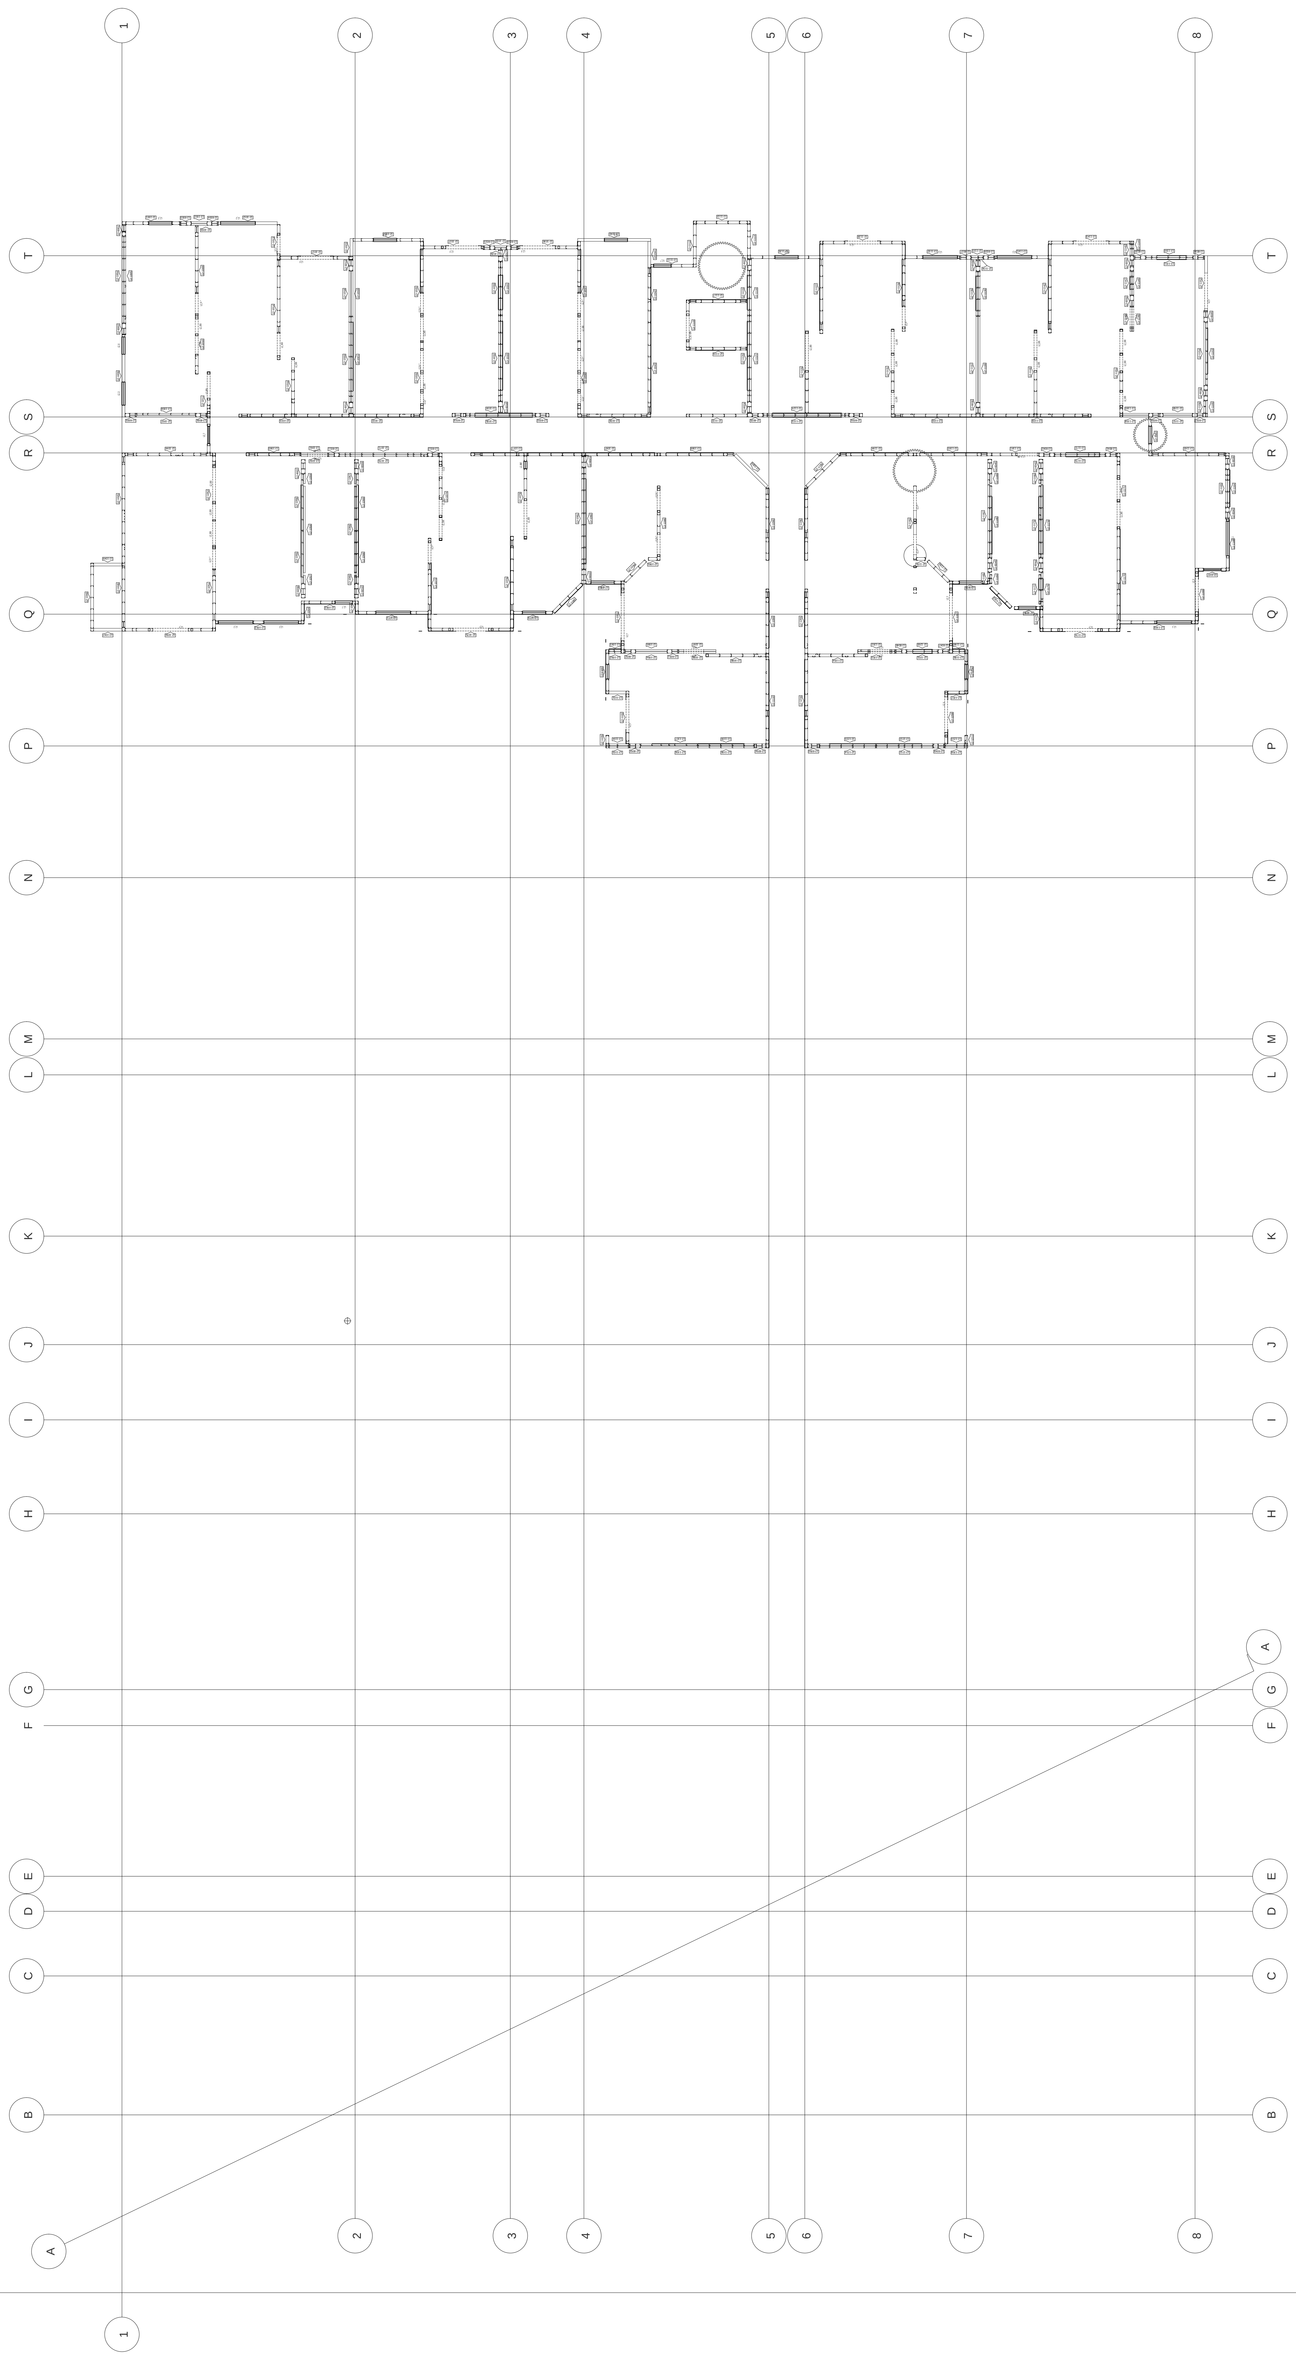

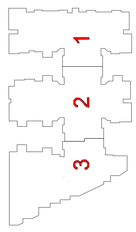

REV	DATE	BY	DESCRIPTION
1	11/07	HH	

DRAWING STATUS

- DATE
- PRELIMINARY
- PRELIMINARY
- PRELIMINARY

REV	DATE	BY	DESCRIPTION
1	11/07	HH	

DRAWING STATUS: PRELIMINARY / PRICING COMPLETION / APPROVED / ISSUED FOR FABRICATION — DATE

Jewish Home for the Aging

1885 Victory Blvd.
Reseda, CA

Level 2 Wall Layout (Segment 1b)

DRAWING TITLE

RAMEMAX
BUILDING NAME: Jewish Home for the Aging
PROJECT: FM-07-109, JHA
Framemax, Inc.
13915 Danielson St. S 103
Poway, CA 92064
T: 858.486.7200
F: 858.486.7220
www.framemax.com

PROJECT NO.: FM-07-109

DRAWING NO.: 2.2.2
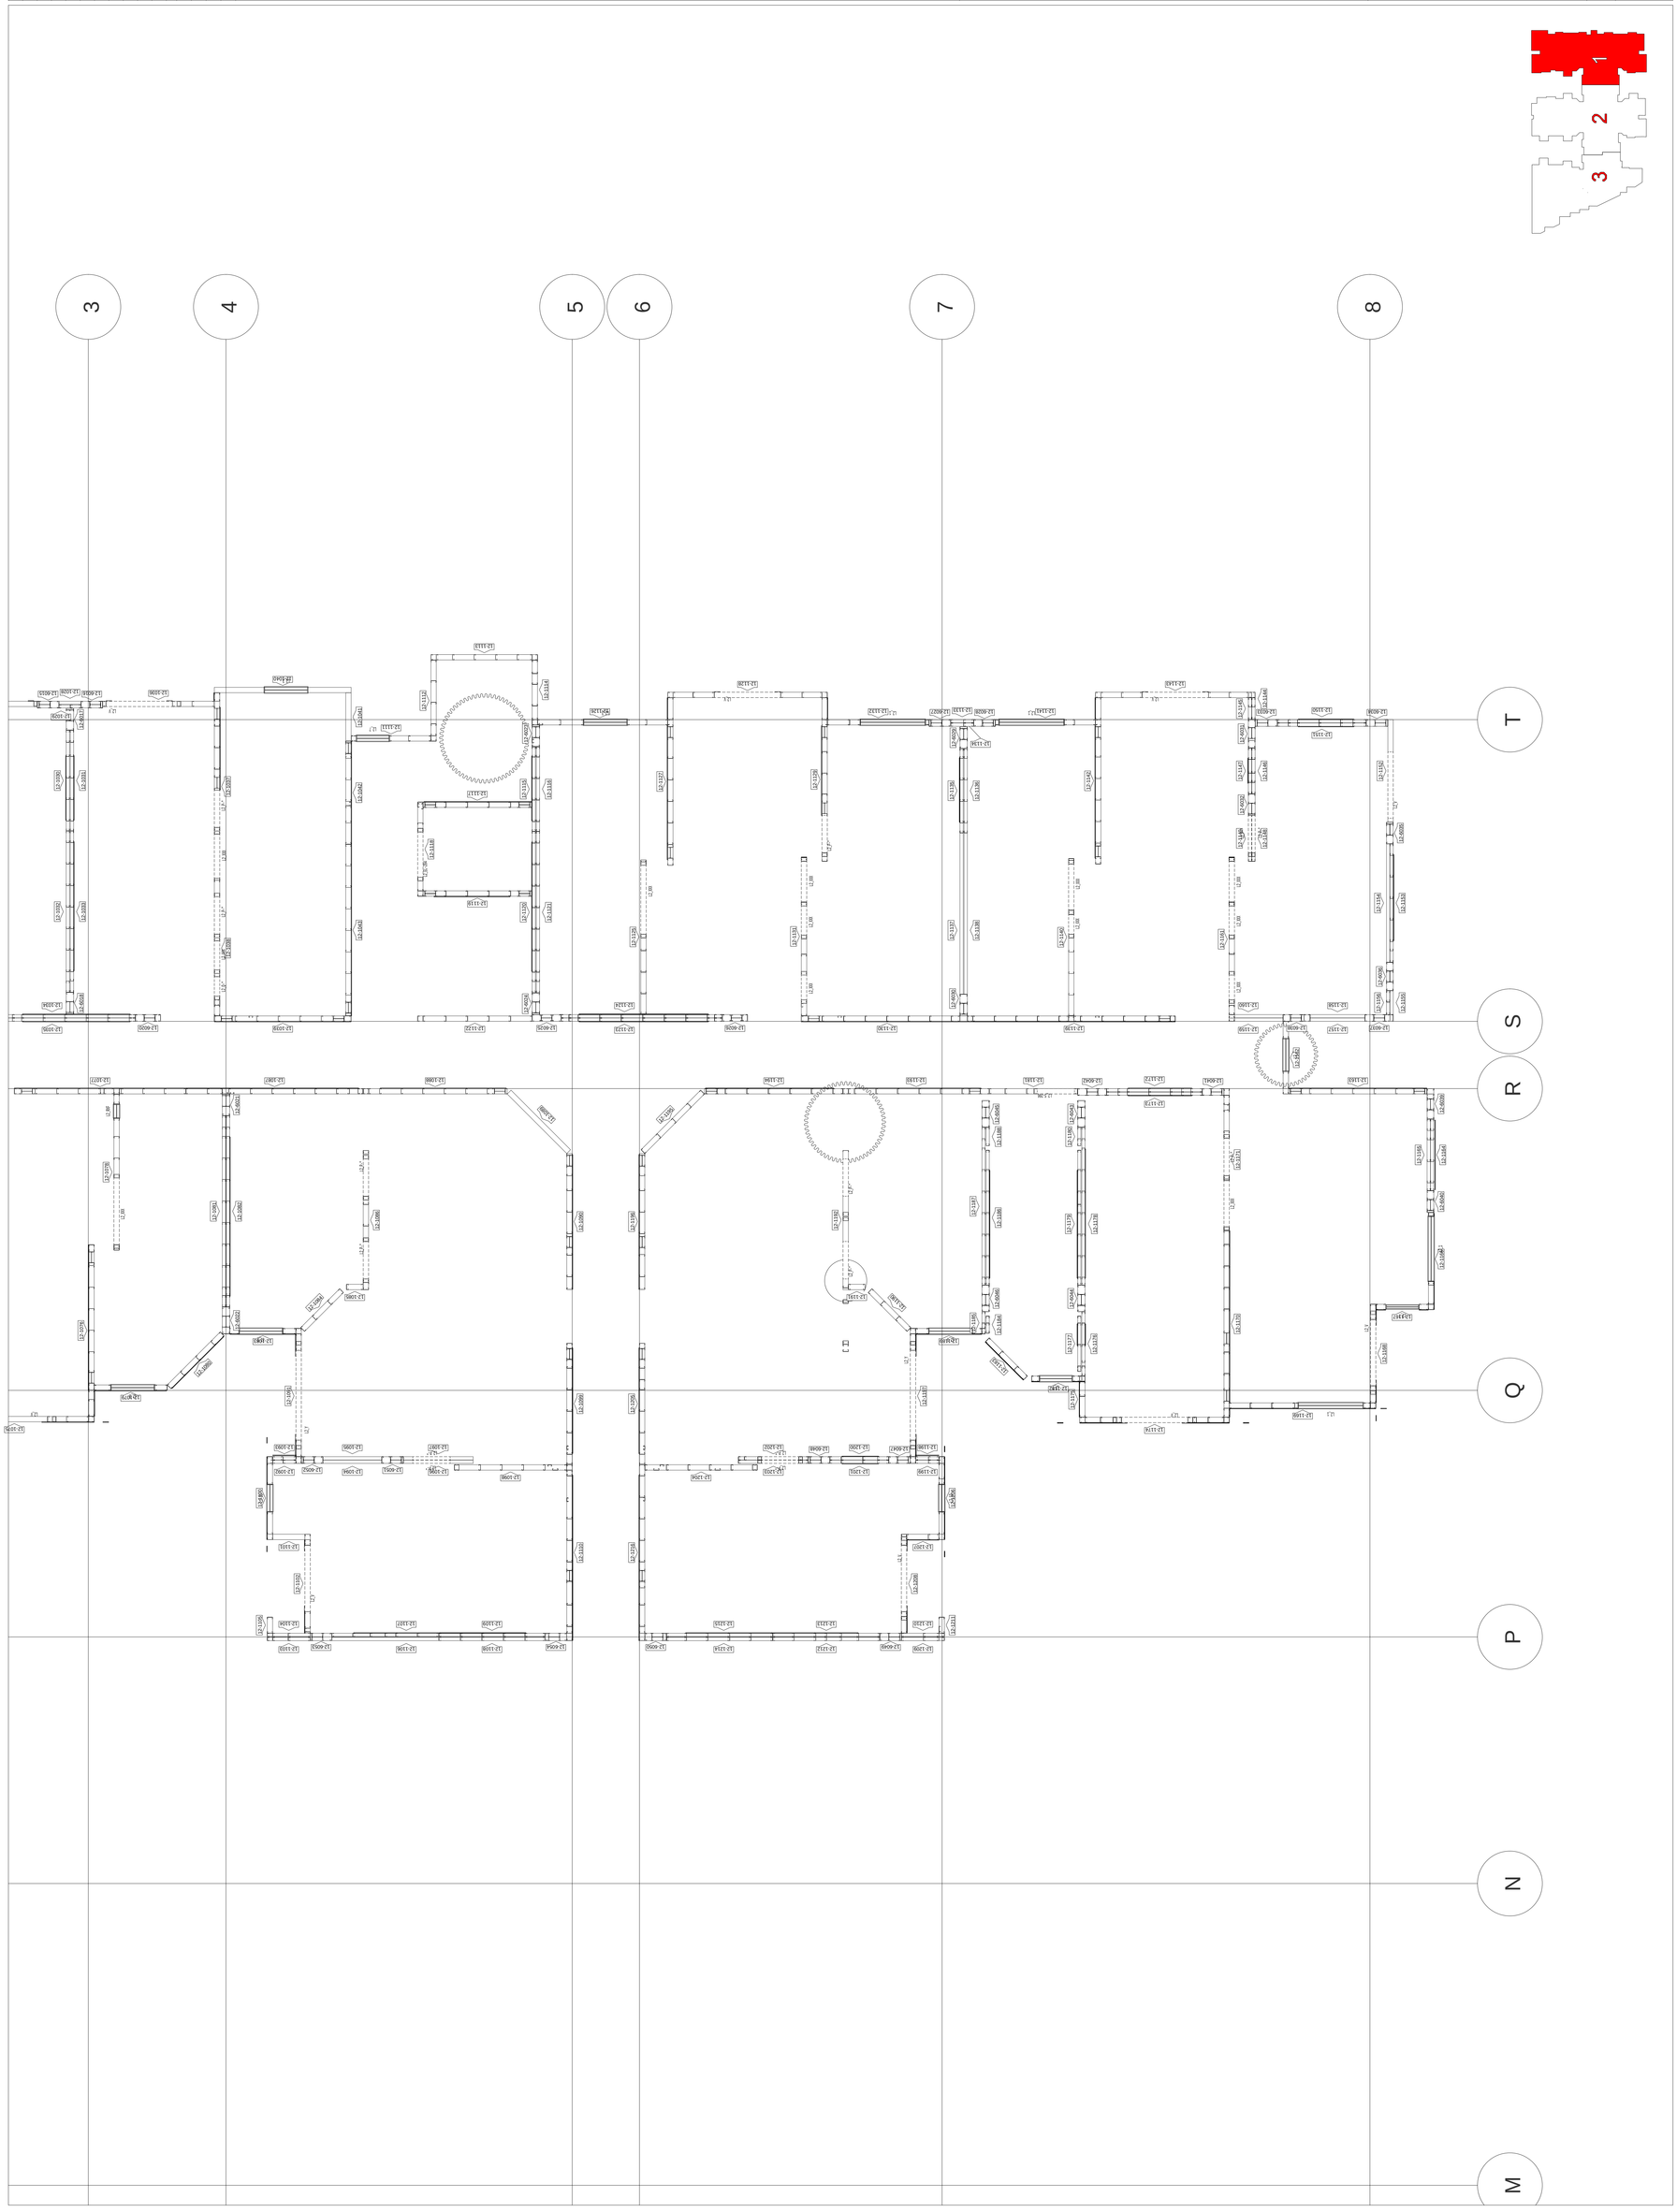
PLOT DATE: 11/07/2008