REV	DATE	DESCRIPTION

DRAWING STATUS | DATE
- ☐ SUBMITTAL
- ☐ FIELD/AE COMPLETION
- ☐ APPROVED
- ☐ ISSUED FOR FABRICATION

DRAWING TITLE

Jewish Home for the Aging

1885 Victory Blvd.
Reseda, CA

RAMEMAX

BUILDING NAME
Jewish Home for the Aging

PROJECT
FM-07-109, JHA

Framemax, Inc.
13915 Danielson St. S 100
Poway, CA 92064
P: 858.486.7200
F: 858.486.7220
www.framemax.com

PROJECT NO.
FM-07-109

DRAWING NO.
-

PLOT DATE: 12/10/2008

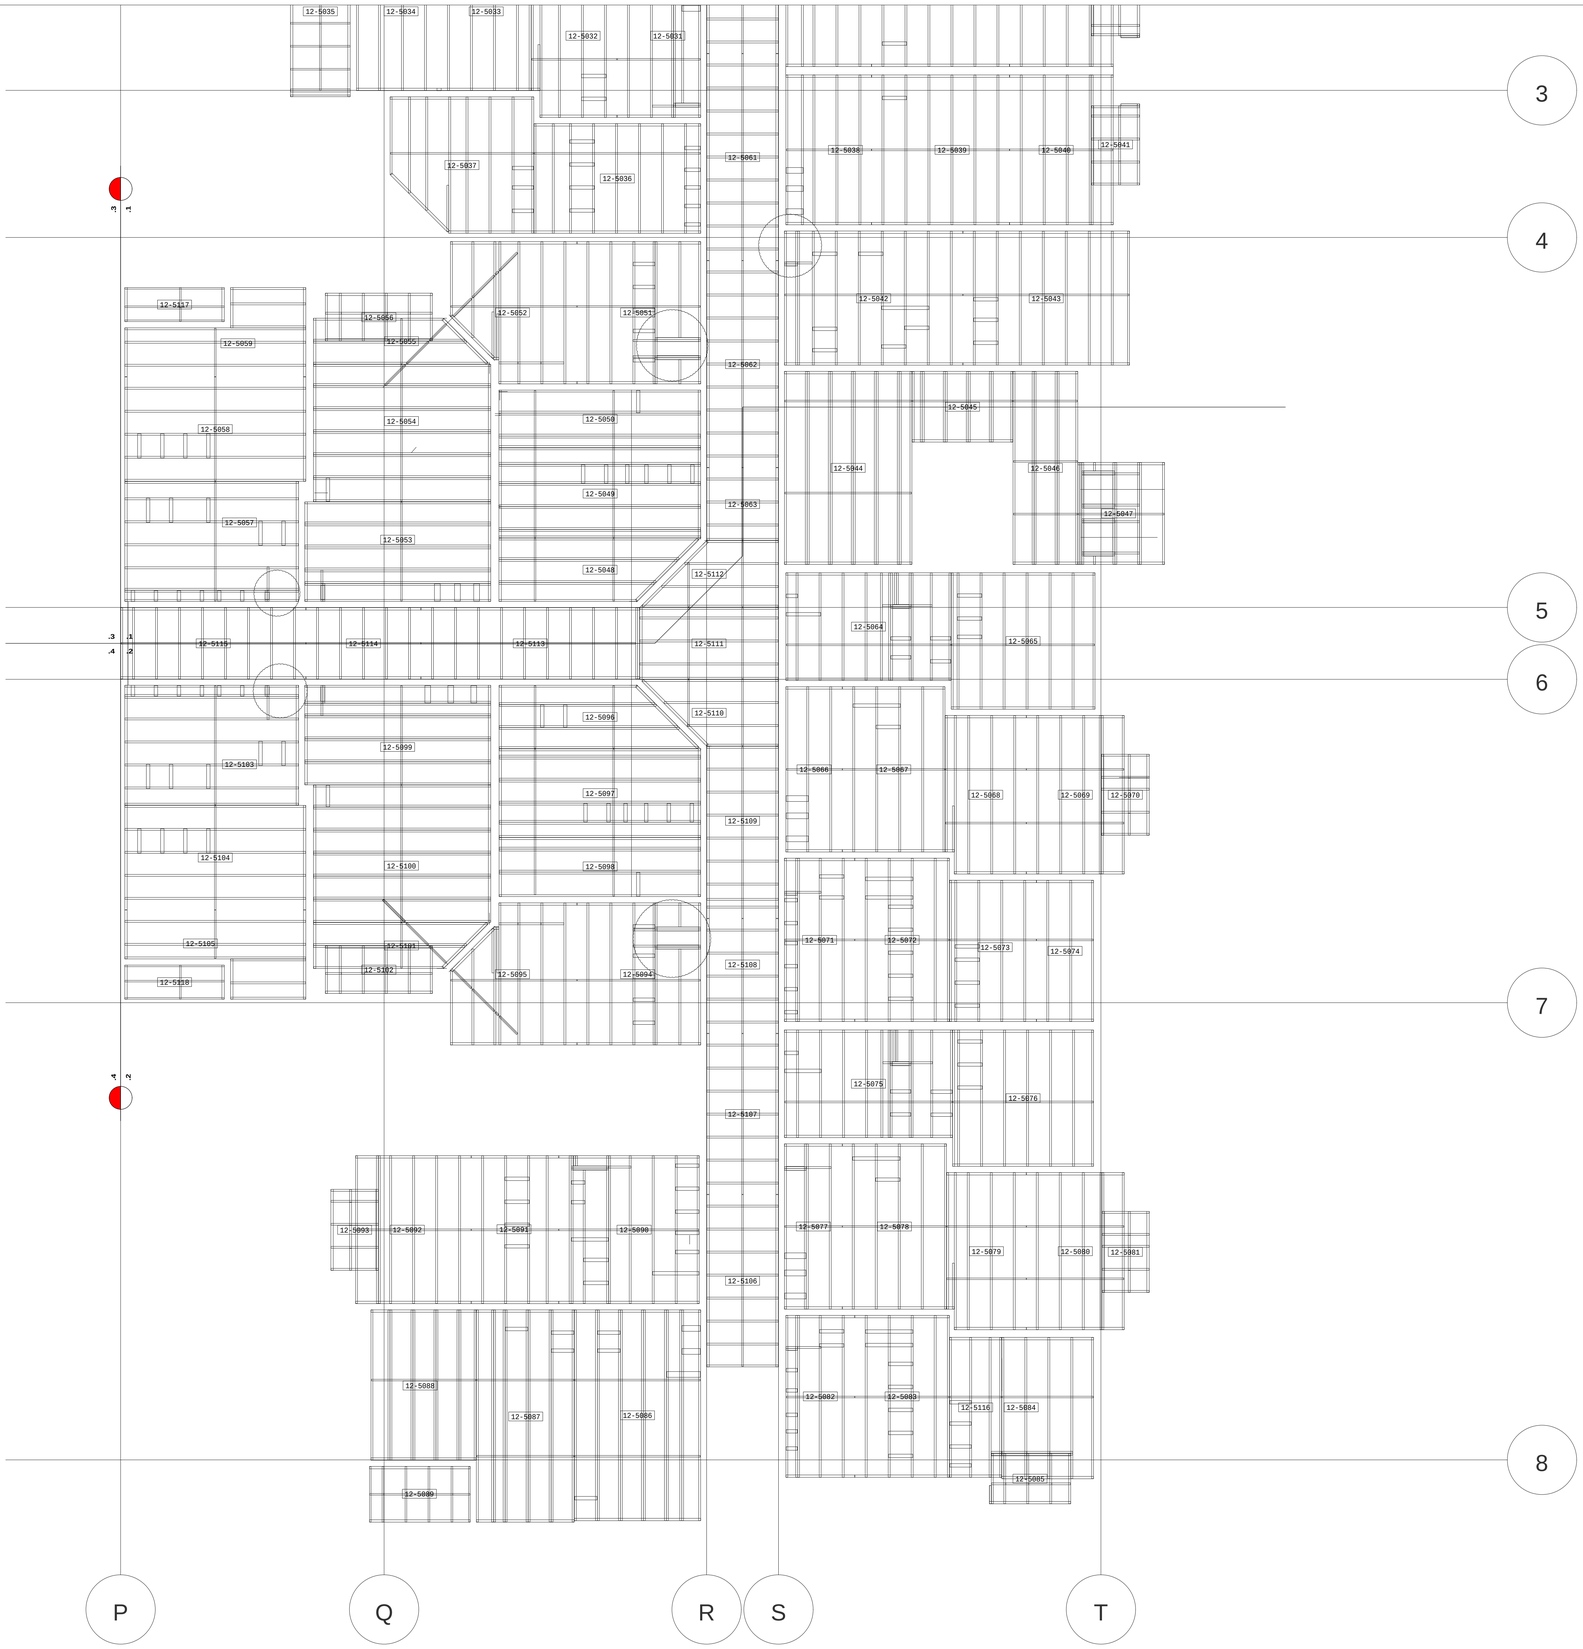

REV.	DATE	DESCRIPTION

DRAWING STATUS	DATE
SUBMITTAL	
REDLINE COMPLETION	
APPROVED	
ISSUED FOR FABRICATION	

DRAWING TITLE

Jewish Home for the Aging

1885 Victory Blvd.
Reseda, CA

BUILDING NAME
Jewish Home for the Aging
1885 Victory Blvd.
Reseda, CA
PROJ.#: 109, JHA

FrameMax, Inc.
11150 Sheldon St. S 100
Sunland, CA 91352
P: 818.489.7220
www.framemax.com

FRAMEMAX

PROJECT NO.:
FM-07-109

DRAWING NO.:
..

PLOT DATE 12/10/2008