REV.	DATE	DESCRIPTION
1	10/6	Initial
.	.	.
.	.	.
.	.	.
.	.	.
.	.	.
.	.	.
.	.	.
.	.	.
.	.	.
.	.	.

DRAWING STATUS	DATE
SUBMITTAL	.
REDLINE COMPLETION	.
APPROVED	.
X ISSUED FOR FABRICATION	10/6/08

Floor Panel Layout (Segment 1a)

Jewish Home for the Aging

1885 Victory Blvd.
Reseda, CA

Drawing Title

Building name: Jewish Home for the Aging
Project name: FM-07-109_JHA

FrameMax, Inc.
12345 Kirkham St. S 100
Poway, CA 92064
P: 858.679.0700
F: 858.486.7220
www.framemax.com

FRAMEMAX

PROJECT NO.:
FM-07-109

DRAWING NO.:
1.3.1

PLOT DATE: 10/23/2008

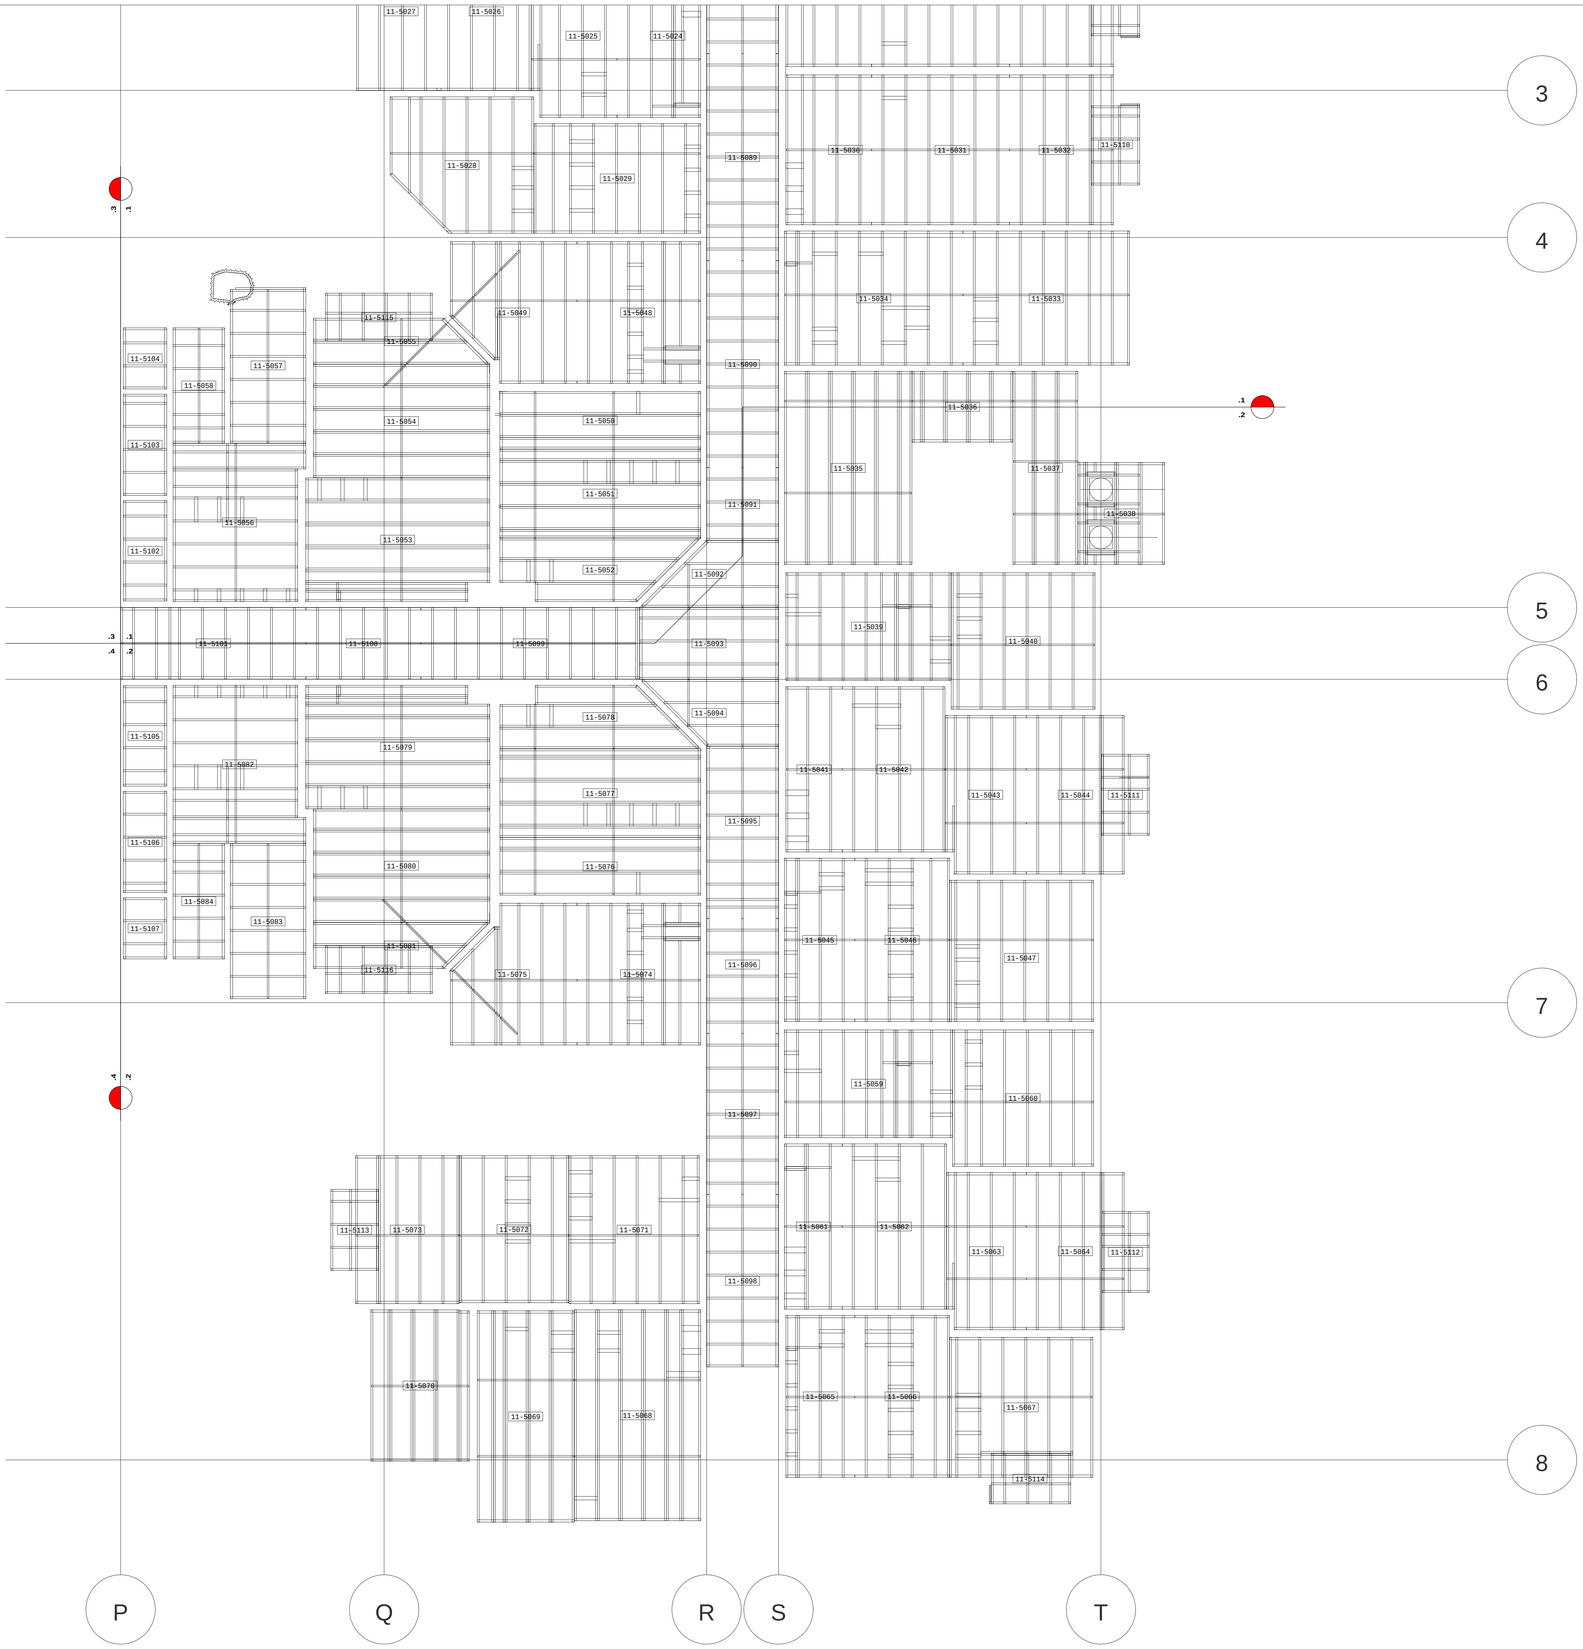

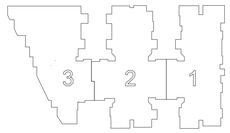

REV.	DATE	DESCRIPTION
1	9/12	Initial
.	.	.
.	.	.
.	.	.
.	.	.
.	.	.
.	.	.
.	.	.
.	.	.
.	.	.

DRAWING STATUS	DATE
SUBMITTAL	.
REDLINE COMPLETION	.
APPROVED	.
X ISSUED FOR FABRICATION	9/12/08

Floor Panel Layout (Segment 1b)

Jewish Home for the Aging

1885 Victory Blvd.
Reseda, CA

BUILDING NAME
Jewish Home for the Aging
PROJECT NAME
FM-07-109, JHA

Frame Max, Inc.
13855 Stowe Drive, Ste. S 100
Poway, CA 92064
P: 858.668.7203
F: 858.668.7220
www.framemax.com

PROJECT NO.:
FM-07-109

DRAWING NO.:
1.3.2

PLOT DATE: 10/22/2008