| REV. | DATE | DESCRIPTION |
|---|---|---|
| 1 | 9/12 | Initial |
| - | - | - |
| - | - | - |
| - | - | - |
| - | - | - |
| - | - | - |
| - | - | - |
| - | - | - |

| DRAWING STATUS | DATE |
|---|---|
| ☐ SUBMITTAL | - |
| ☐ REVIEW COMPLETION | - |
| ☐ APPROVED | - |
| ☒ ISSUED FOR FABRICATION | 9/12/08 |

DRAWING TITLE

# Wall Panel Layout Overall

# Jewish Home for the Aging

1885 Victory Blvd.
Reseda, CA

RAME MAX

BUILDING NAME
Jewish Home for the Aging

PROJECT
FM-07-109, JHA


Framemax, Inc.
13915 Danielson St. S 103
Poway, CA 92064
T: 858.486.7200
F: 858.486.7220
www.framemax.com


PROJECT NO.
FM-07-109

DRAWING NO.
**1.2.0b**

PLOT DATE: 10/30/2008

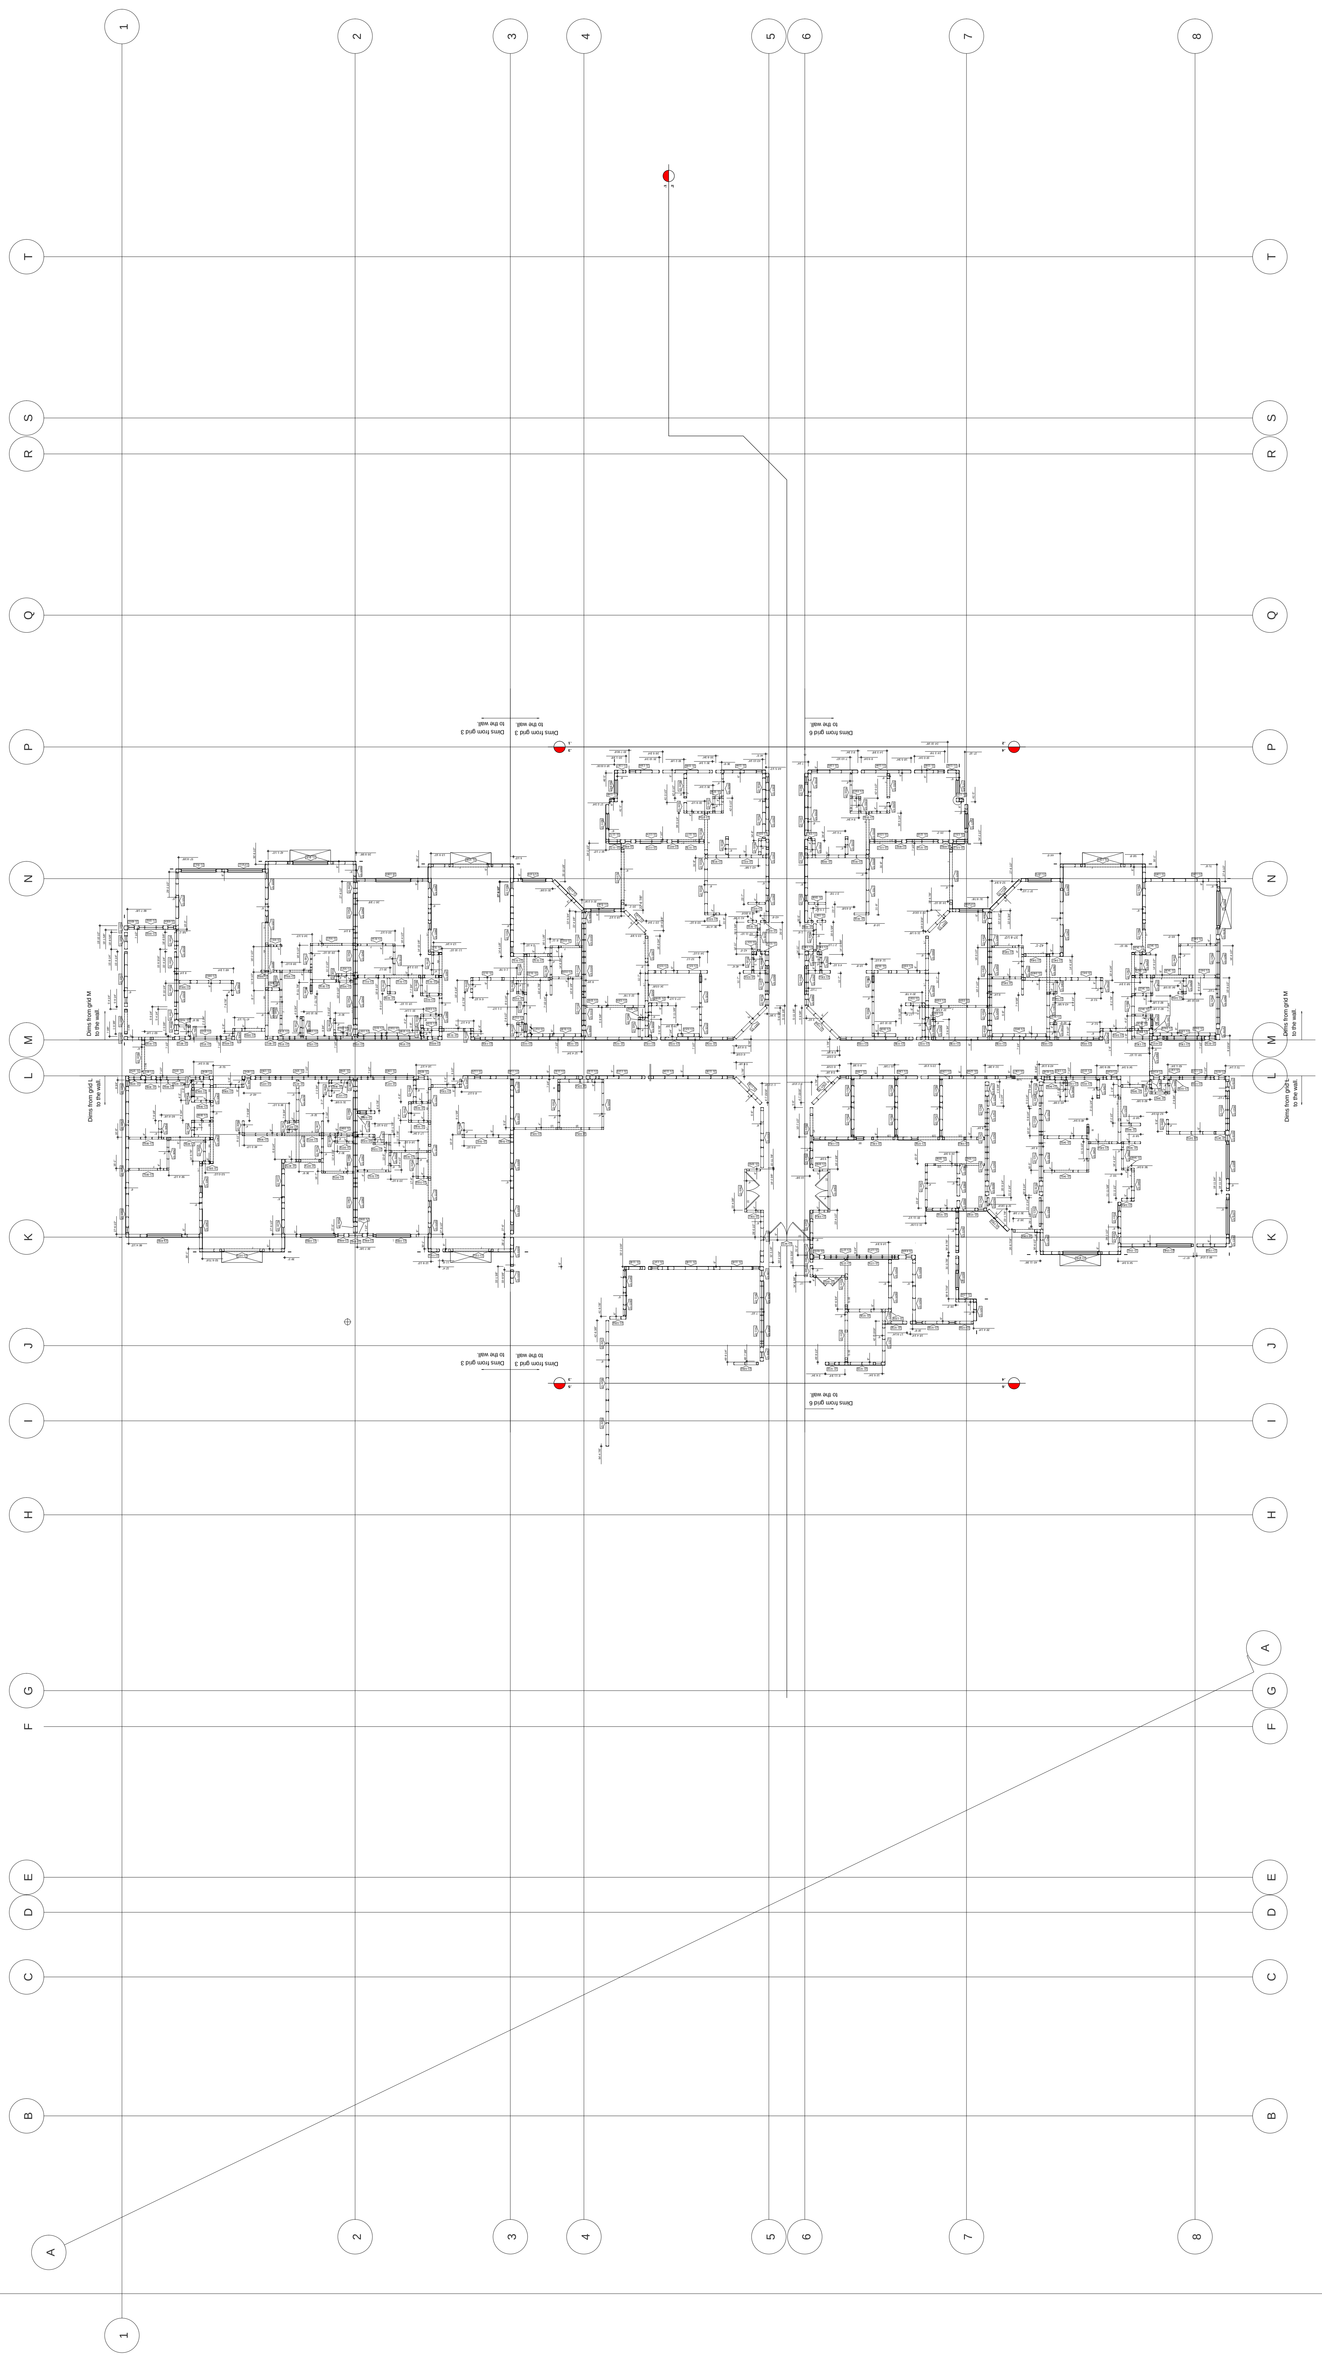

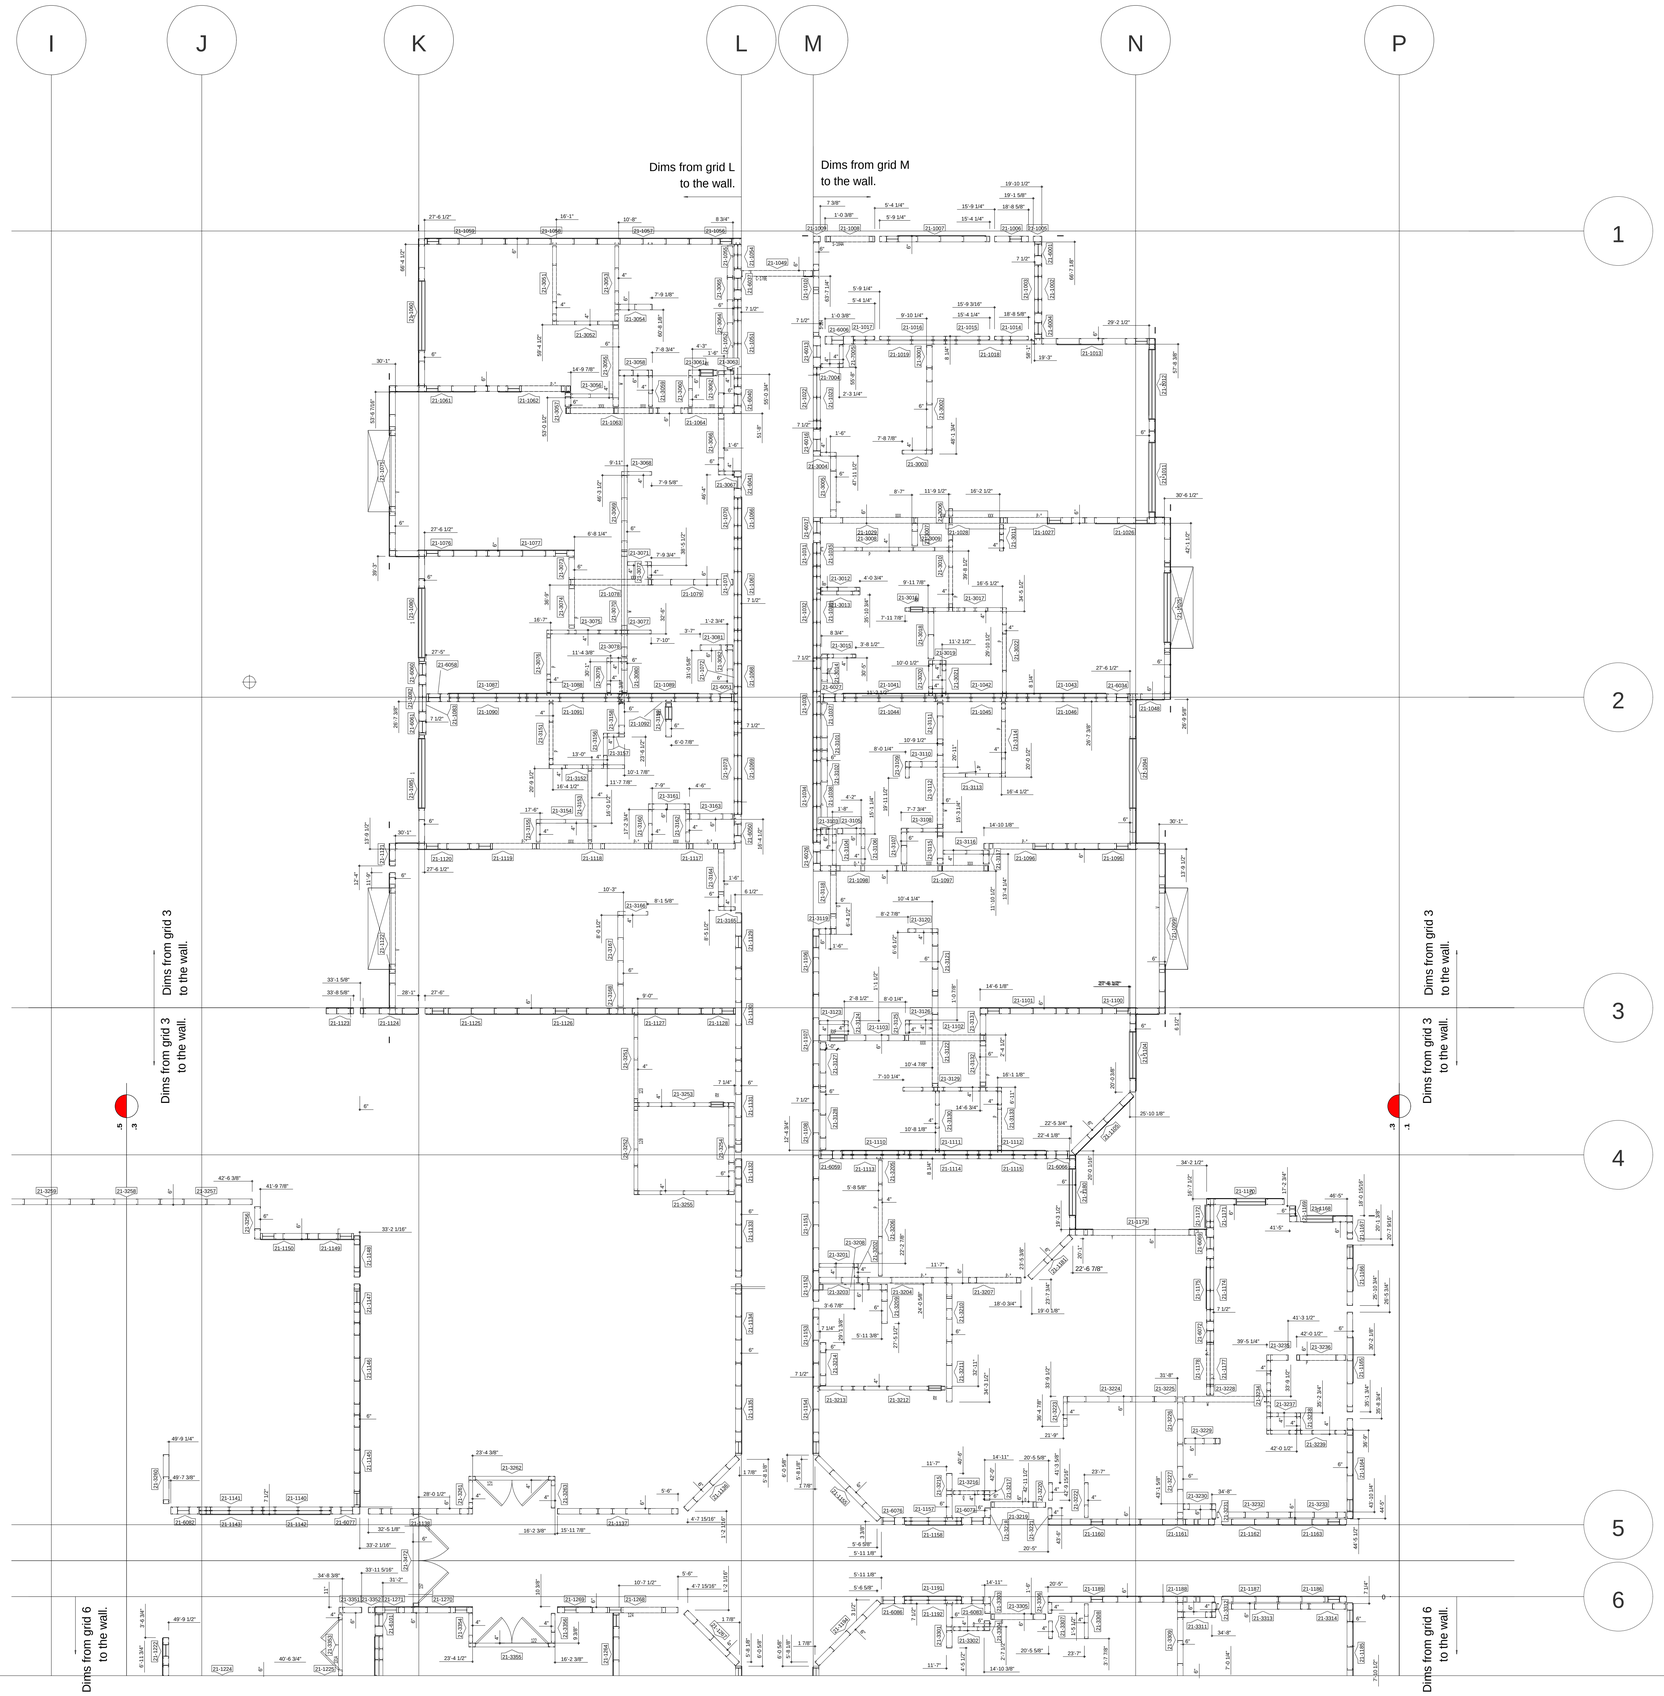


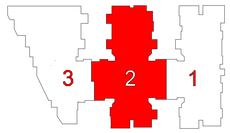


| REV. | DATE | DESCRIPTION |
|---|---|---|
| 1 | 9/29 | Initial |
| . | . | . |
| . | . | . |
| . | . | . |
| . | . | . |
| . | . | . |
| . | . | . |
| . | . | . |
| . | . | . |
| . | . | . |

| DRAWING STATUS | DATE |
|---|---|
| SUBMITTAL | . |
| REDLINE COMPLETION | . |
| APPROVED | . |
| X ISSUED FOR FABRICATION | 9/29/08 |

Wall Panel Layout (Segment 2a)

# Jewish Home for the Aging

1885 Victory Blvd.
Reseda, CA

Drawing Title

Jewish Home for the Aging
1885 Victory Blvd.
Reseda, CA

Frame-Max, Inc.
17911 Sky Park Circle, Ste. S-100
Irvine, CA 92614
P: 949.468.7220
www.frame-max.com

FRAMEMAX

PROJECT NO.:
FM-07-109

DRAWING NO.:
1.2.3

PLOT DATE: 10/24/2008

| REV | DATE | DESCRIPTION |
|---|---|---|
| 1 | 9/28 | Initial |
| - | - | - |
| - | - | - |
| - | - | - |
| - | - | - |
| - | - | - |
| - | - | - |
| - | - | - |

| DRAWING STATUS | DATE |
|---|---|
| ☐ SUBMITTAL | - |
| ☐ FIELD/AS COMPLETION | - |
| ☐ APPROVED | - |
| ☒ ISSUED FOR FABRICATION | 9/28/09 |

# Jewish Home for the Aging

1885 Victory Blvd.
Reseda, CA

Wall Panel Layout (Segment 2b)

DRAWING TITLE


RAMEMAX

BUILDING NAME
Jewish Home for the Aging

PROJECT
FM-07-109, JHA

Framemax, Inc.
13915 Dublin/Union St. S 100
Poway, CA 92064
T: 858.486.7200
F: 858.486.7220
www.framemax.com


PROJECT NO.: FM-07-109

DRAWING NO.: **1.2.4**
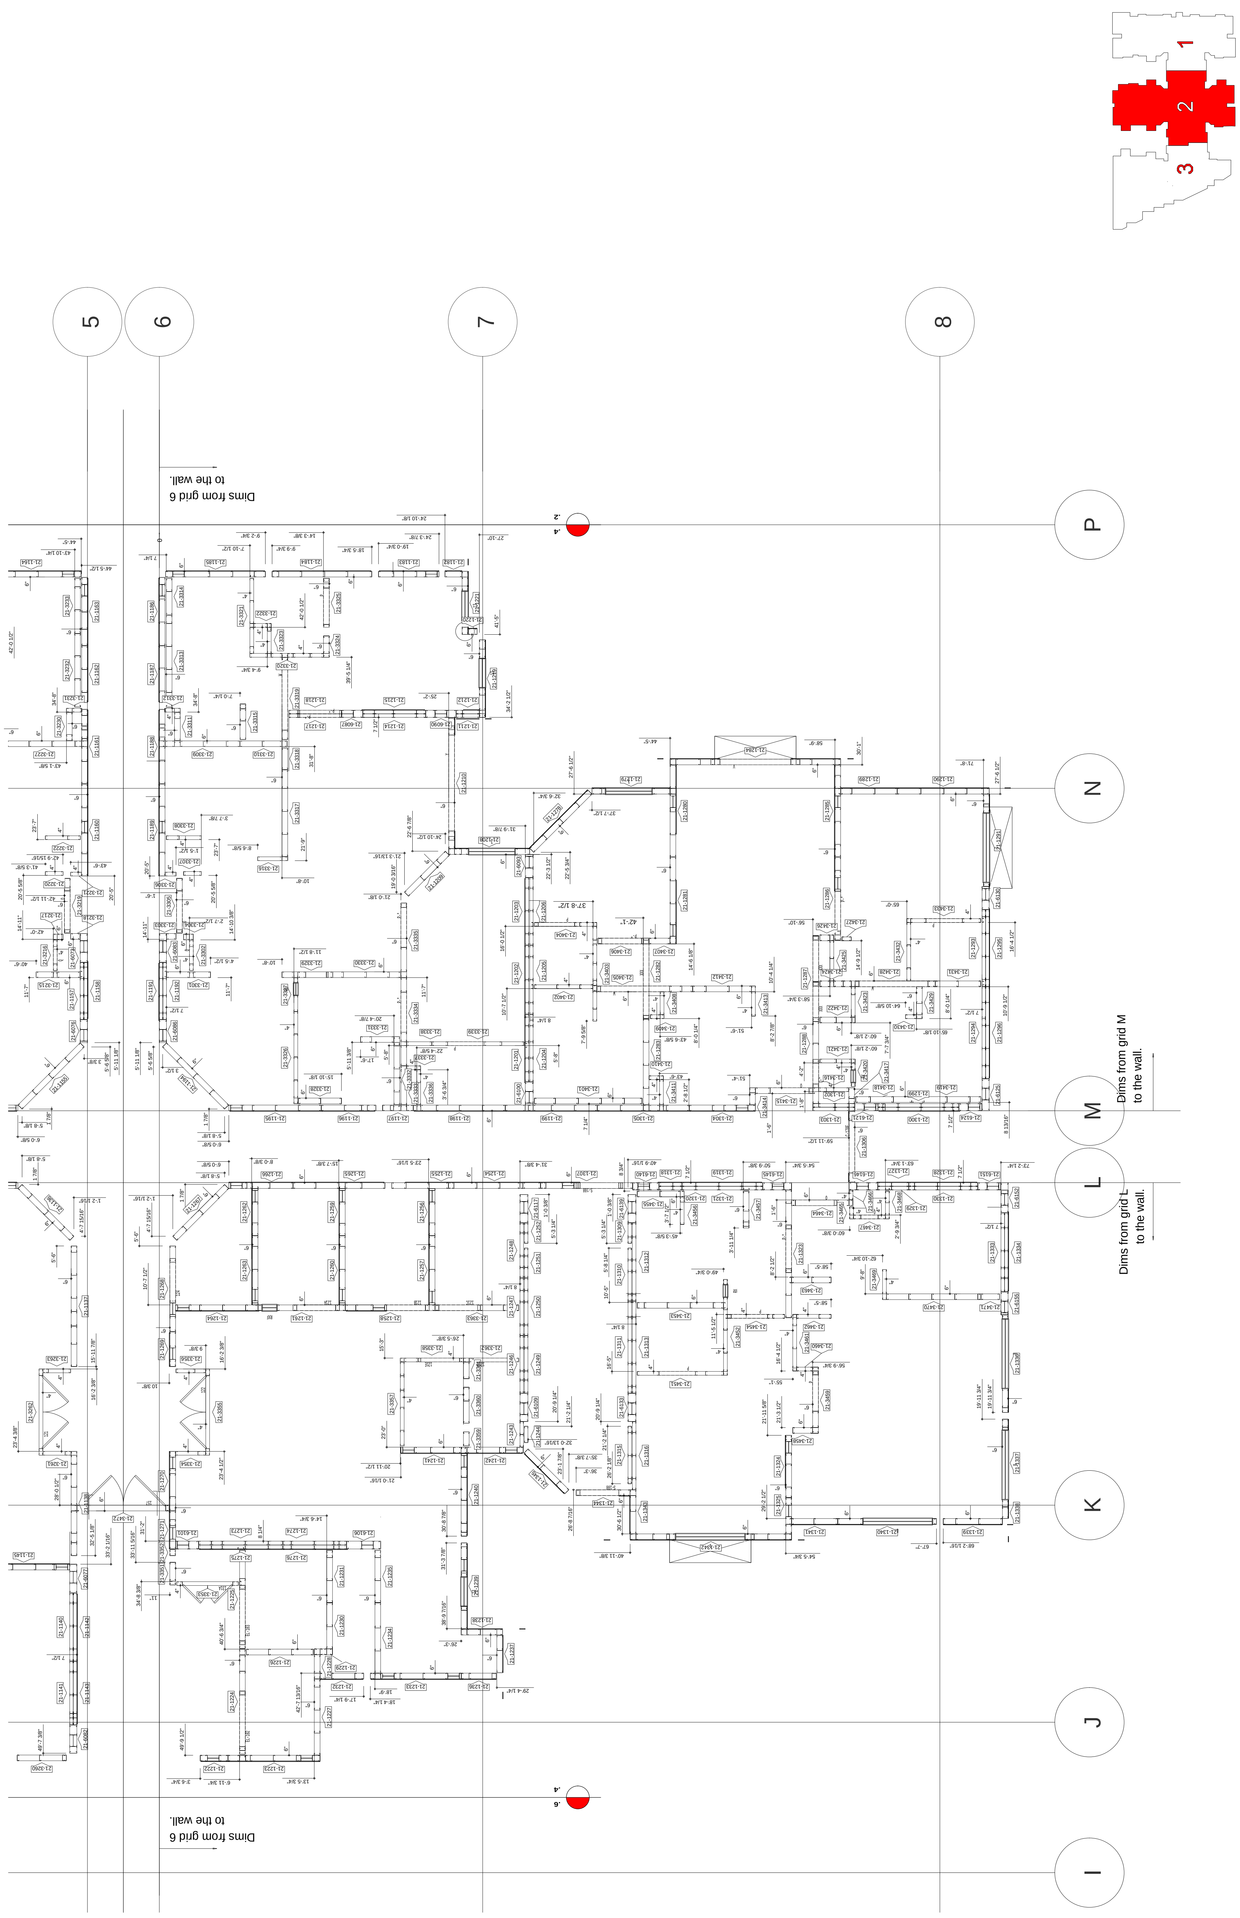
PLOT DATE: 10/20/2009