REV	DATE	DESCRIPTION
1	12/21	IHH

DRAWING STATUS — DATE
- ☐ PRELIMINARY
- ☐ PEER REVIEW CORRECTION
- ☐ CONFORMED
- ☐ FIELD CONFORMED/CLOSEDOUT

Jewish Home for the Aging

1885 Victory Blvd.
Reseda, CA

Wall Panel Layout Overall

DRAWING TITLE

FrameMax, Inc.
13815 Estelle St. S 100
Poway, CA 92064
T: 858.486.7550
F: 858.486.7220
www.framemax.com

Jewish Home for the Aging
PROJECT
FM-07-109 JHA

PROJECT NO.
FM-07-109

DRAWING NO.
3.2.0a

PLOT DATE 2/20/2008

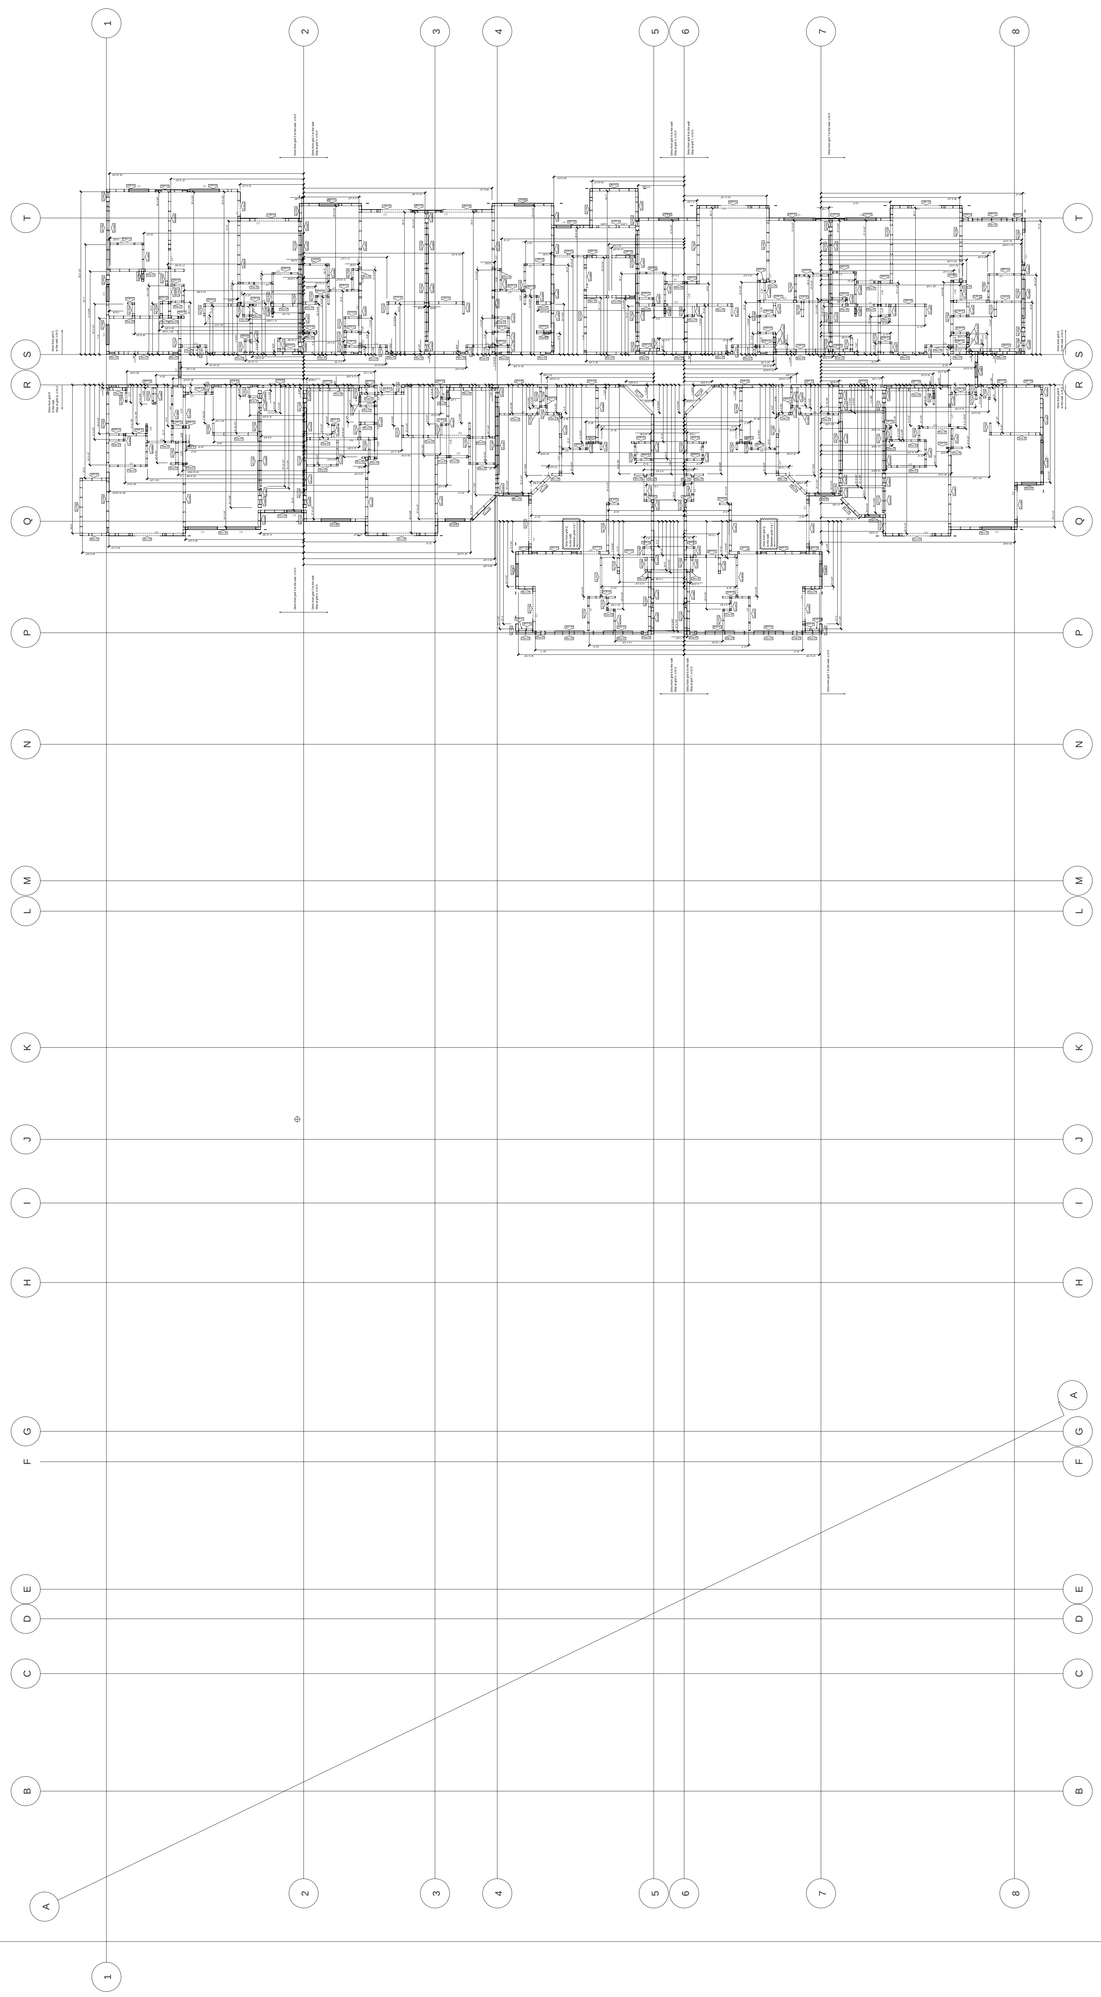

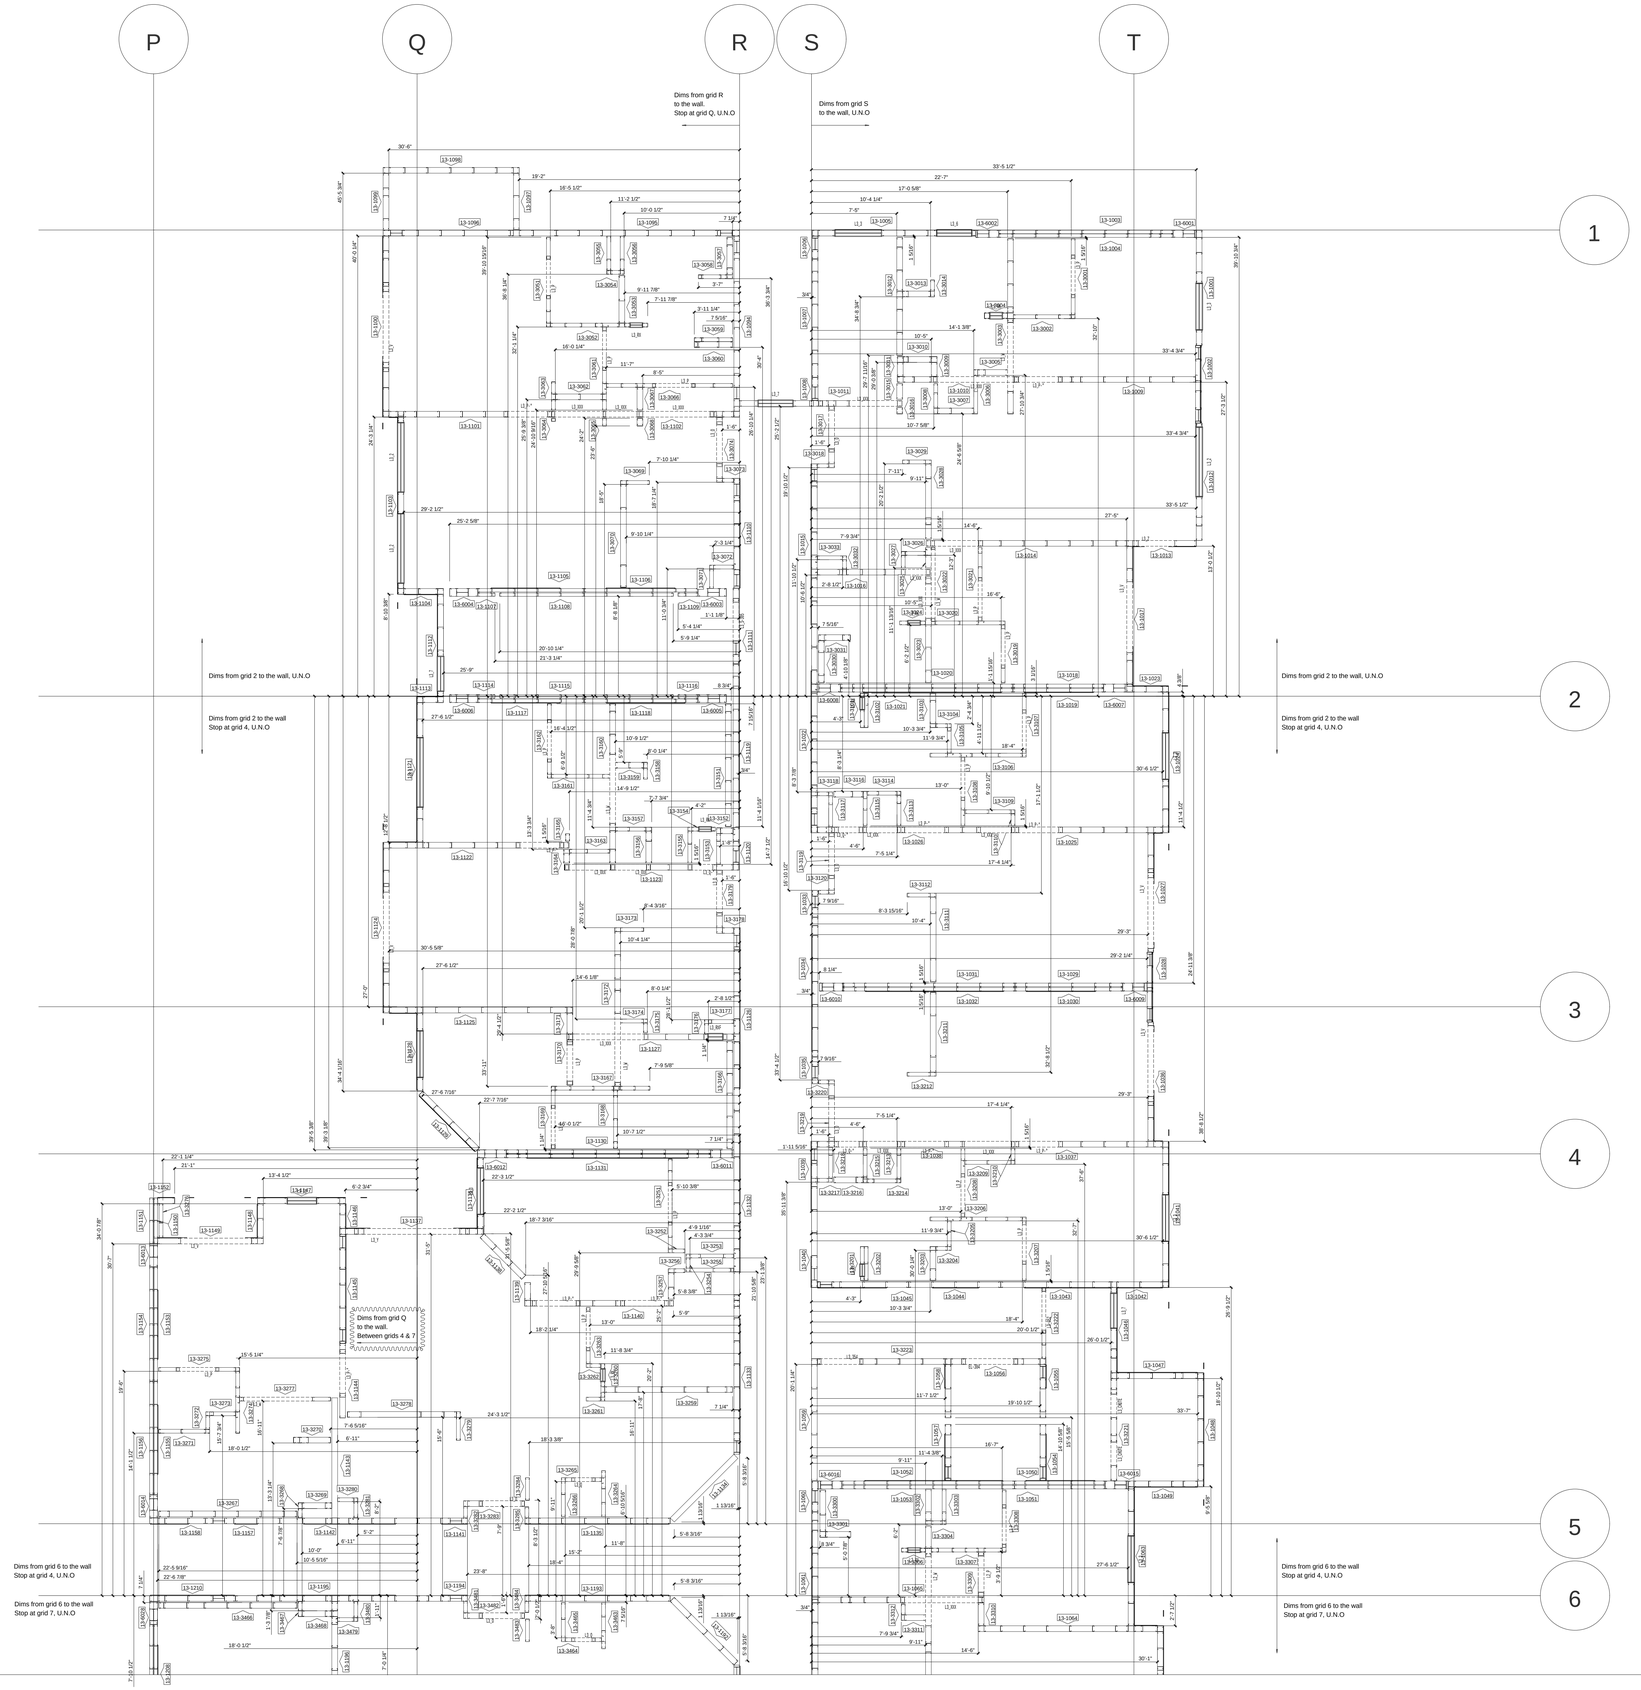

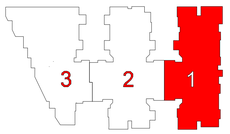

REV.	DATE	DESCRIPTION
1	12/11	HH
.	.	.
.	.	.
.	.	.
.	.	.
.	.	.
.	.	.
.	.	.
.	.	.
.	.	.

DRAWING STATUS	DATE
SUBMITTAL	.
REDLINE COMPLETION	.
APPROVED	.
ISSUED FOR FABRICATION	

Wall Panel Layout (Segment 1a)

Jewish Home for the Aging

1885 Victory Blvd.
Reseda, CA

FRAMEMAX
Poway, CA 92064
P: 858.486.7020
F: 858.486.7220
www.framemax.com

PROJECT NO.: FM-07-109

DRAWING NO.: 3.2.1

PLOT DATE: 12/15/2008

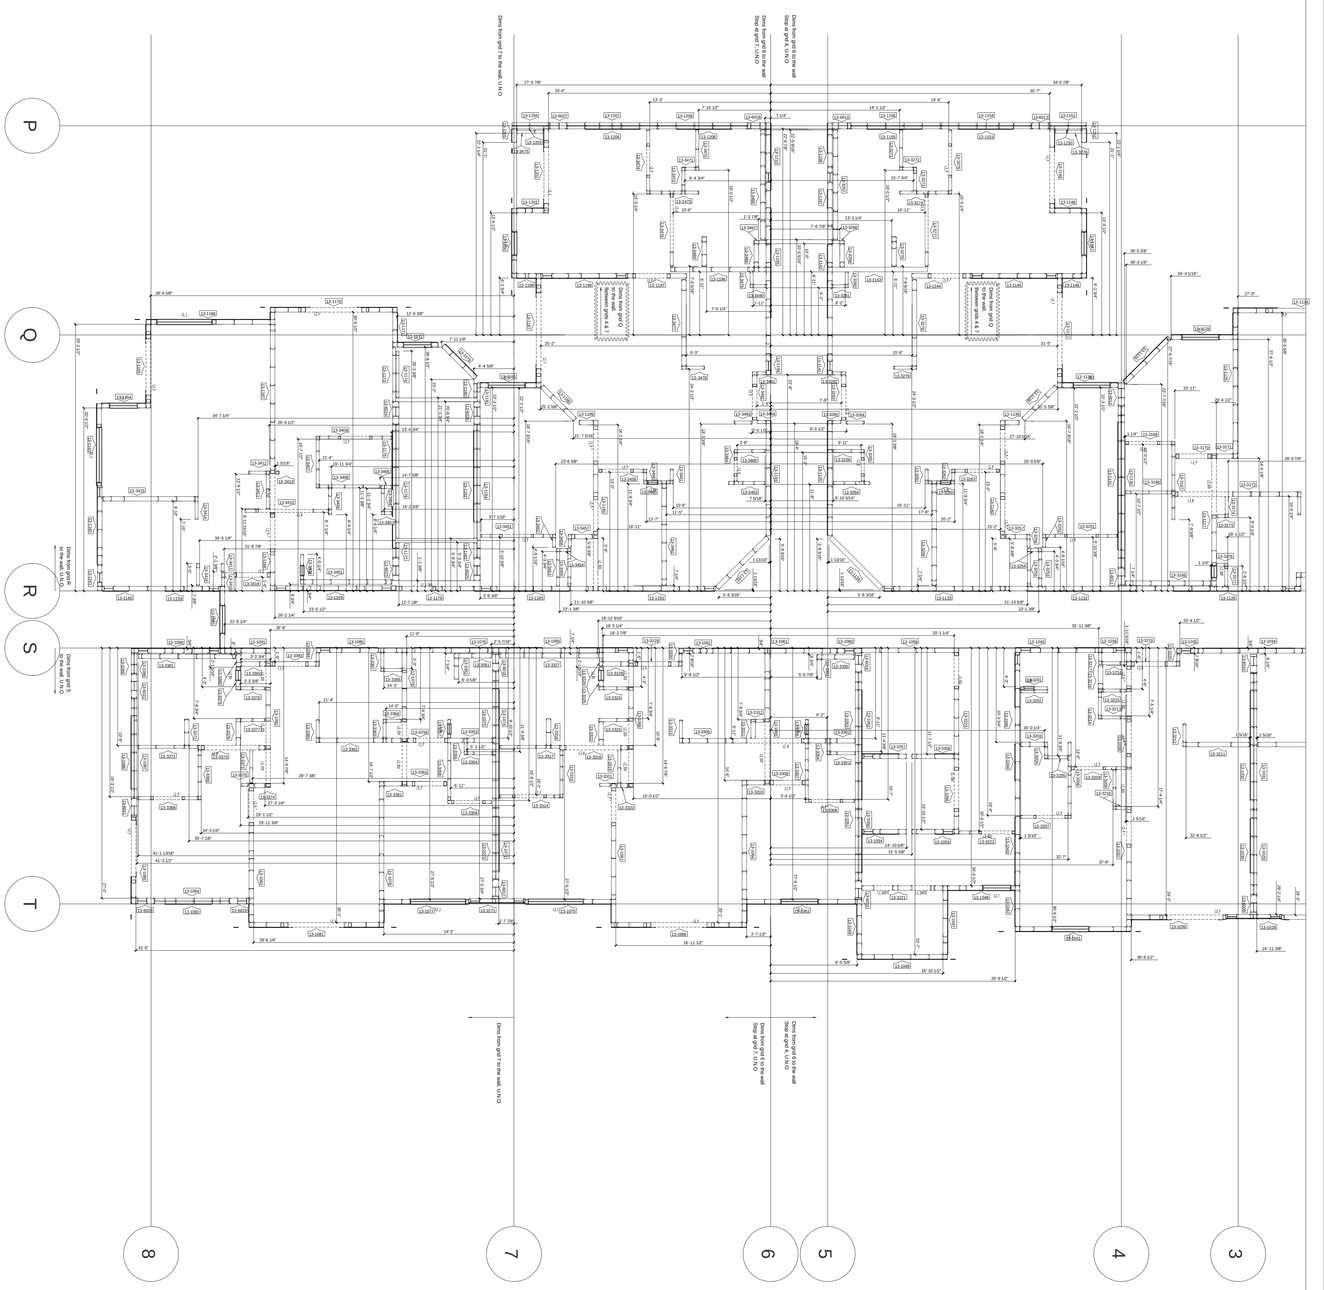

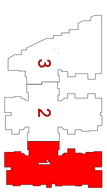

PROJECT NO.	FM-07-109
DRAWING NO.	3.2.2
PLOT DATE	2/20/08

FrameMax, Inc.
13915 Danielson St. S 100
Poway, CA 92064
T: 858.486.7200
F: 858.486.7220
www.framemax.com

FRAMEMAX

BUILDING NAME: Jewish Home for the Aging
PROJECT: FM-07-109, JHA

DRAWING TITLE:

Wall Panel Layout (Segment 1b)

Jewish Home for the Aging

1885 Victory Blvd.
Reseda, CA

REV	DATE	DESCRIPTION
1	12/11	HH

DRAWING STATUS: DATE
- Submit for
- Review Comments
- Revised
- Issued for Construction

REVISION NUMBERING