REV	DATE	DESCRIPTION
1	12/21	IHH

DRAWING STATUS — DATE
- PRELIMINARY
- ISSUED FOR CONSTRUCTION
- APPROVED
- RECORD INFORMATION

Jewish Home for the Aging

1885 Victory Blvd.
Reseda, CA

Wall Panel Layout Overall

DRAWING TITLE

BUILDING NAME
Jewish Home for the Aging
PROJECT
FM-07-109, JHA

RAMEMAX
Poway, CA 92064
T: 858.486.7050
F: 858.486.7220

PROJECT NO.: FM-07-109

DRAWING NO.: **3.2.0a**

PLOT DATE: 2/20/2008

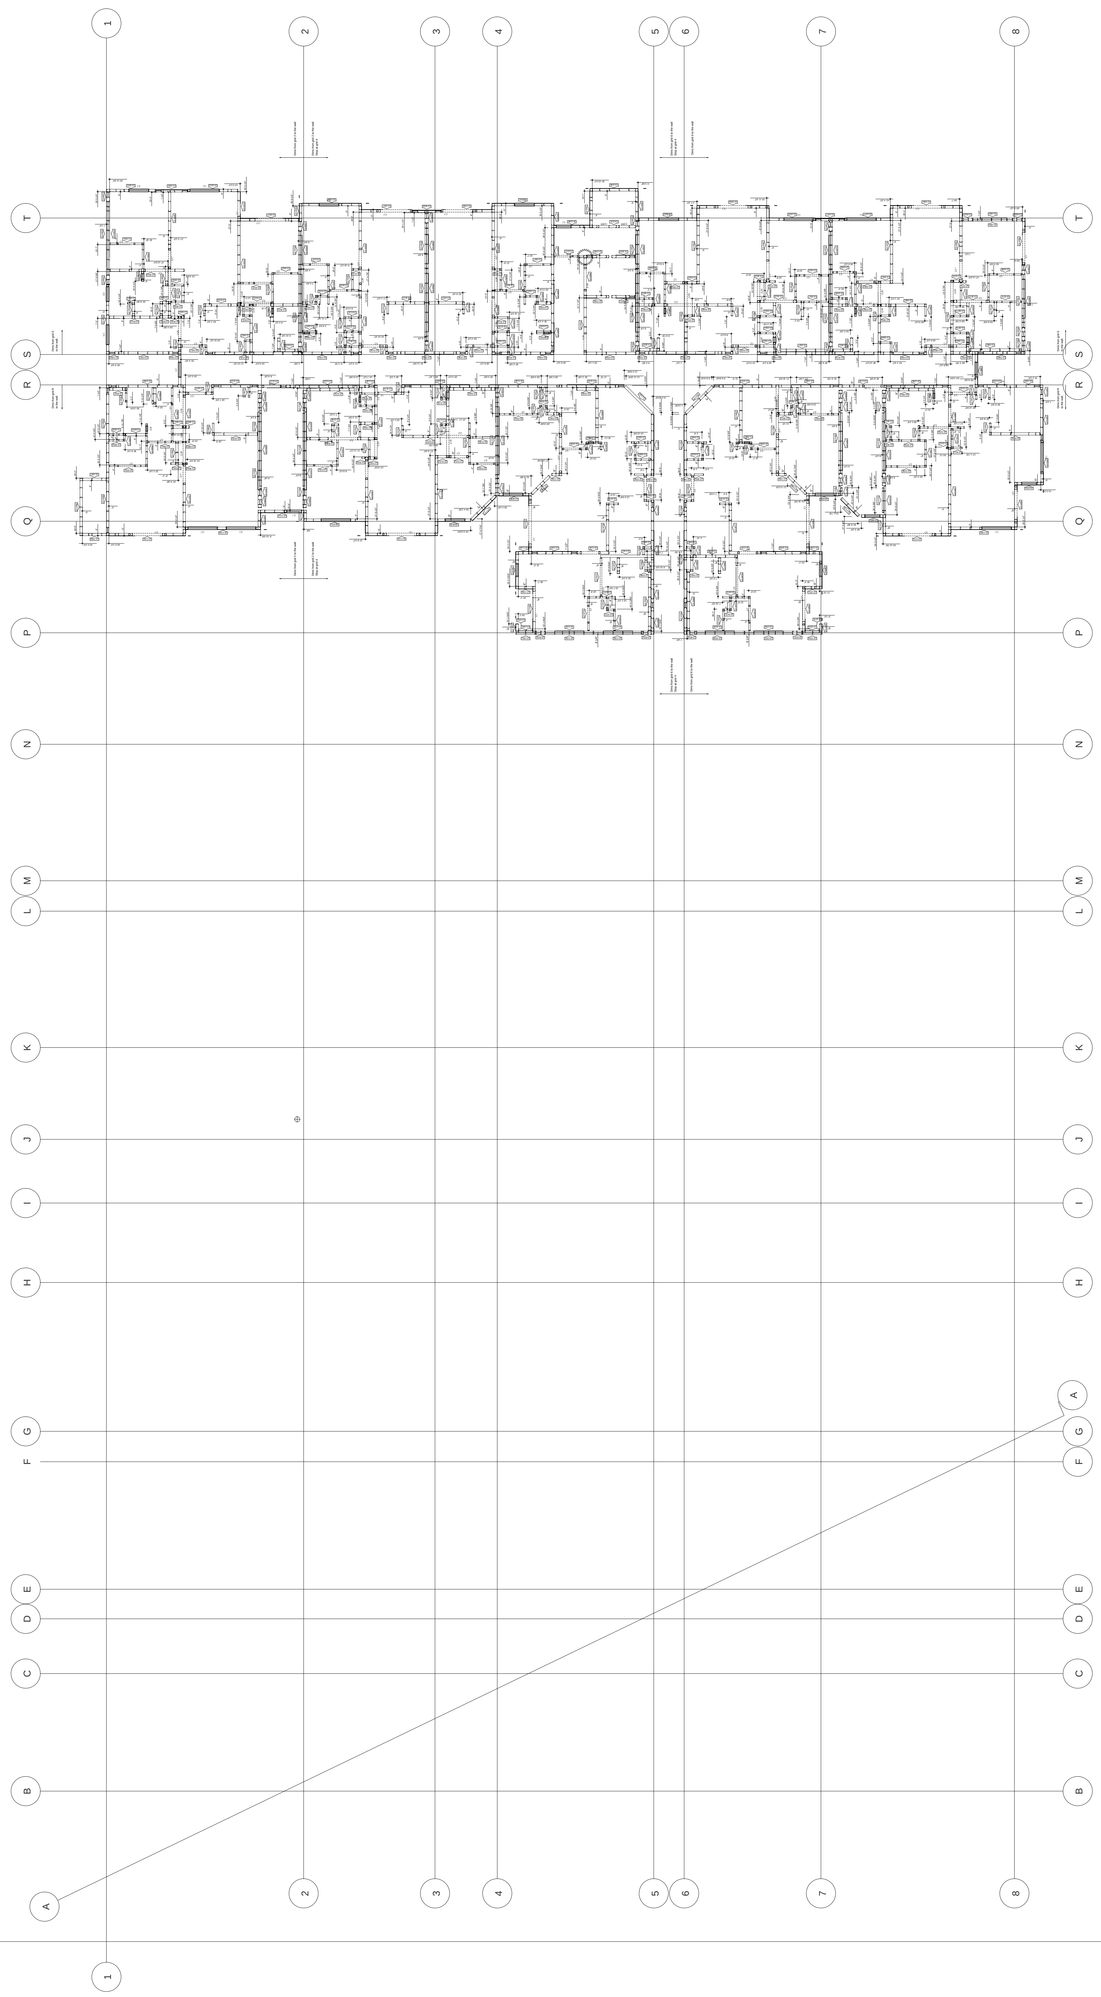

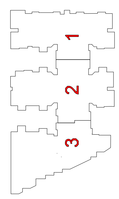

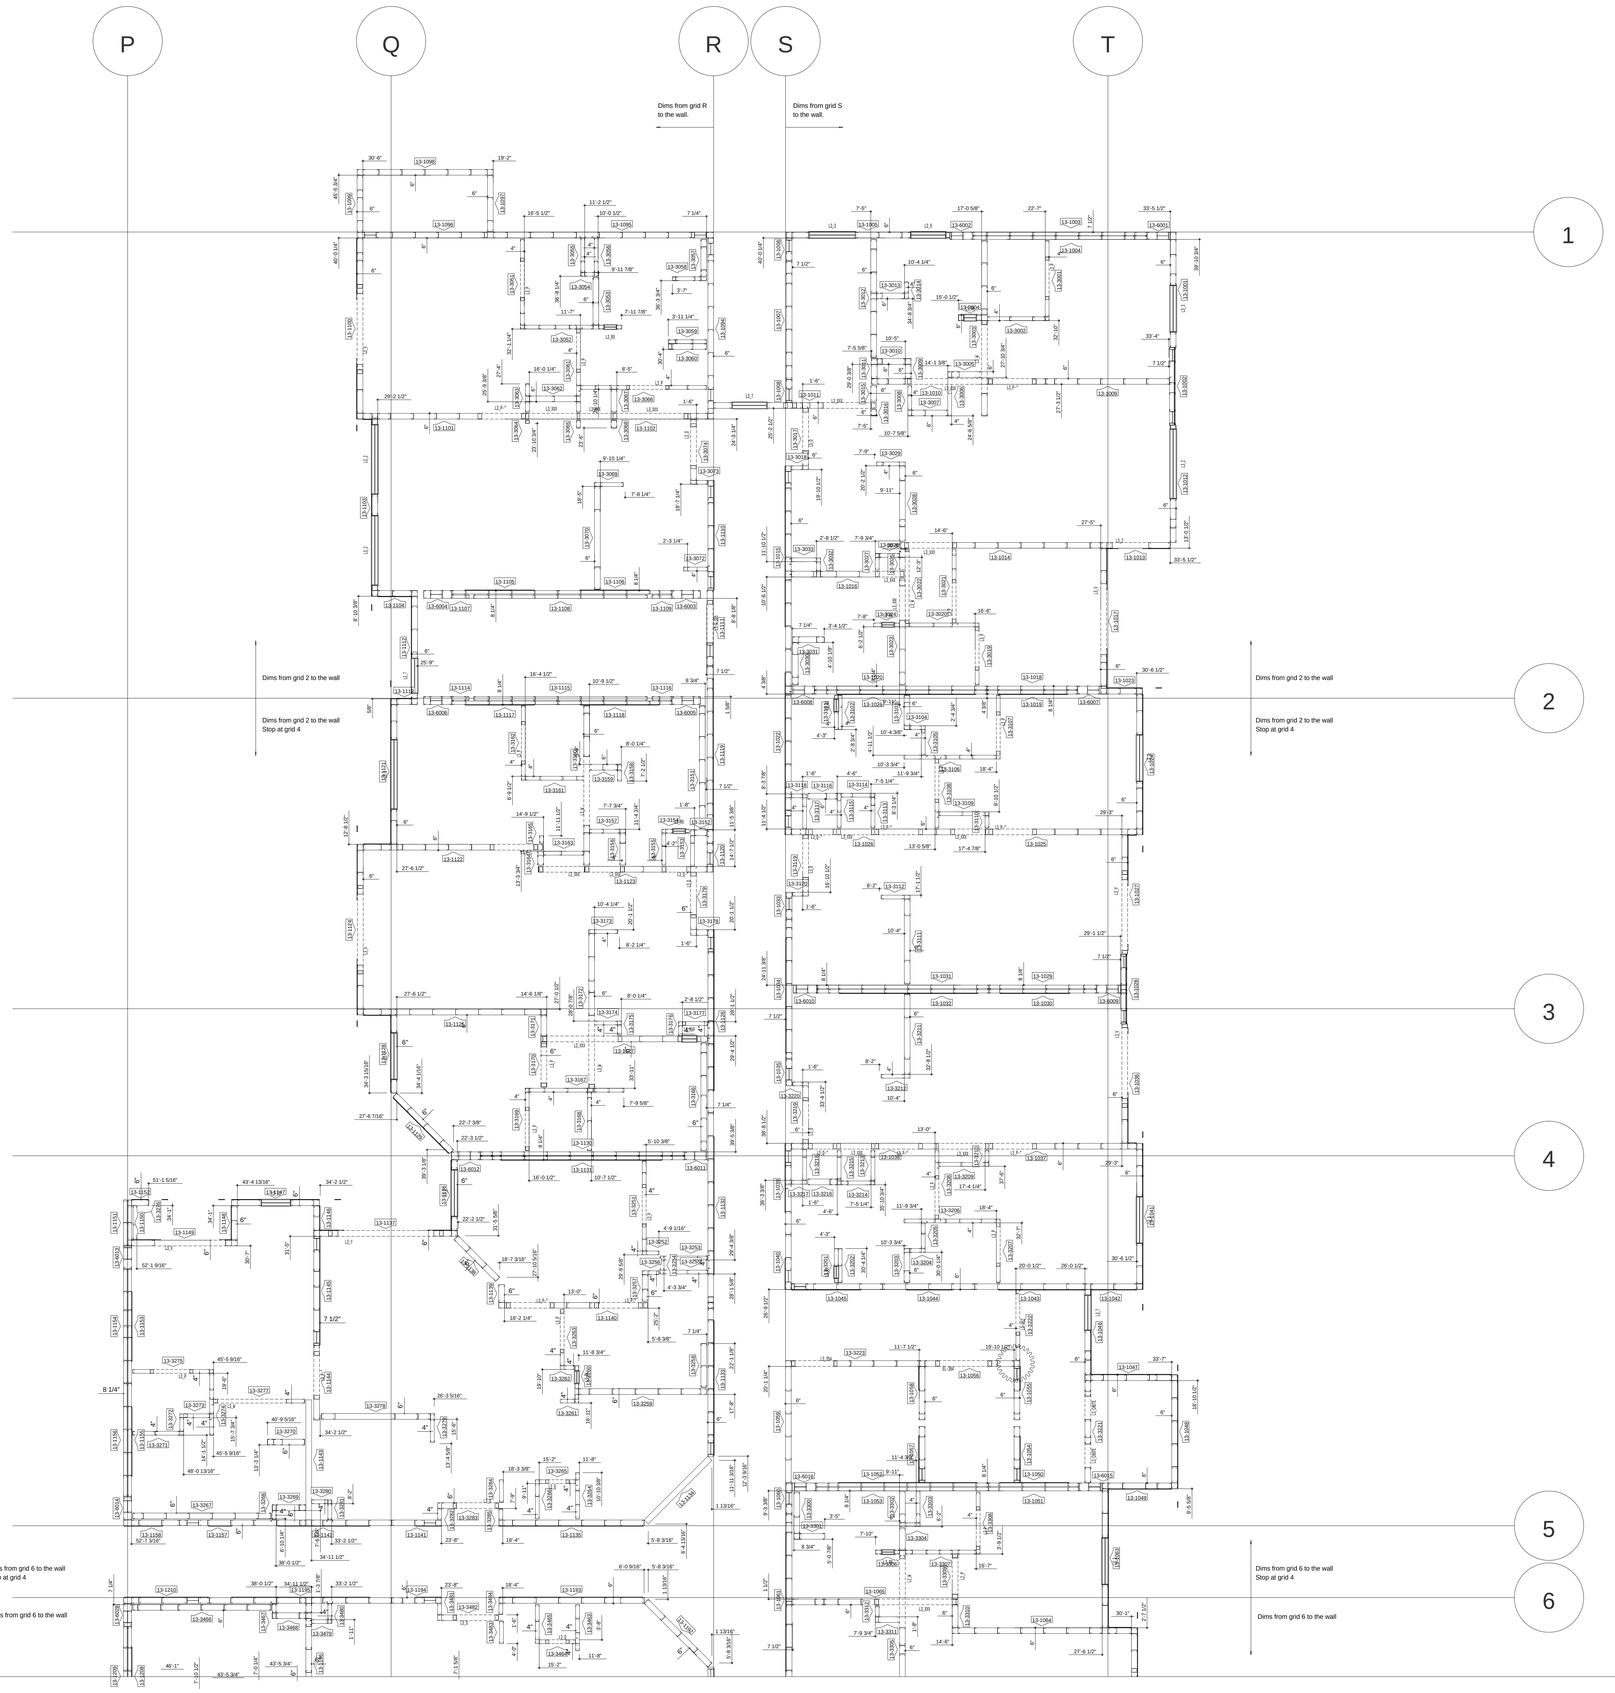

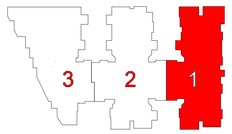

REV.	DATE	DESCRIPTION
1	12/11	HH
.	.	.
.	.	.
.	.	.
.	.	.
.	.	.
.	.	.
.	.	.
.	.	.
.	.	.

DRAWING STATUS	DATE
SUBMITTAL	.
REDLINE COMPLETION	.
APPROVED	.
ISSUED FOR FABRICATION	.

PRINTED FOR:

Wall Panel Layout (Segment 1a)

Jewish Home for the Aging

1885 Victory Blvd.
Resedta, CA

AS PER: HHH
Jewish Home for the Aging
1885 Victory Blvd.
PAGE 109, 29A

Frame Max, Inc.
Poway, CA 92064
T: 858-486-7220
F: 858-486-7220
www.framemax.com

FRAMEMAX

PROJECT NO.:
FM-07-109

DRAWING NO.:
3.2.1

PLOT DATE: 12/11/2008

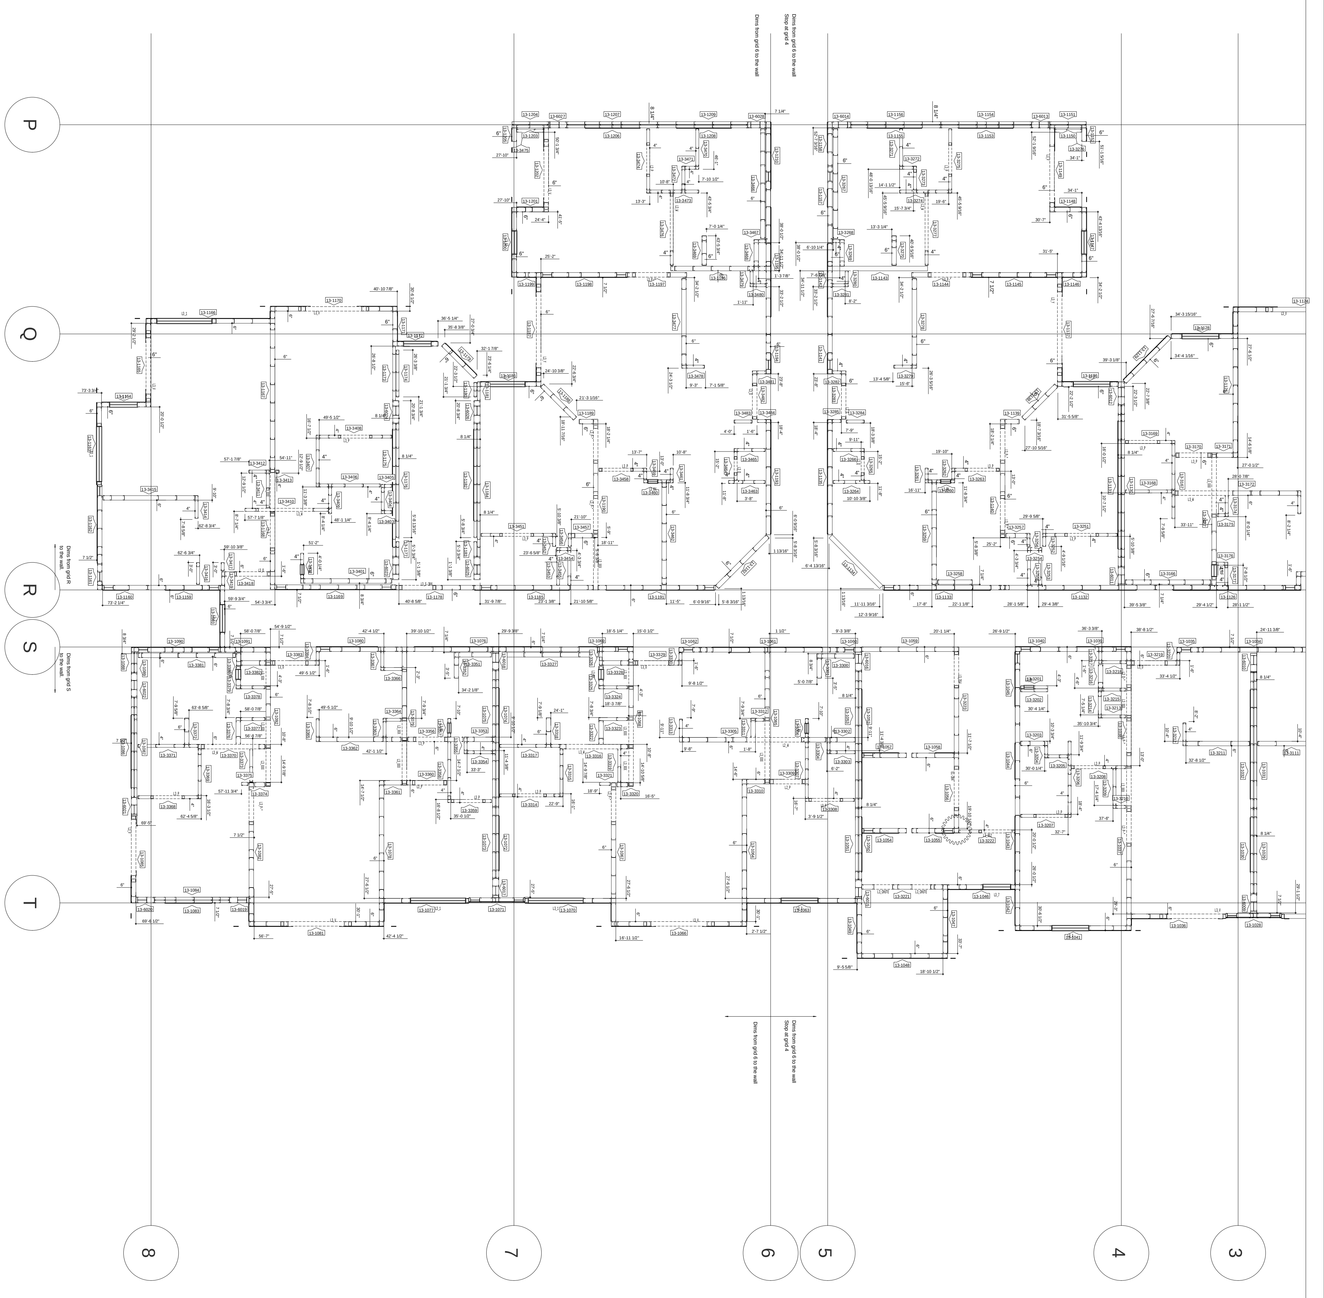

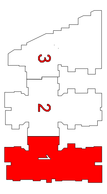

FrameMax, Inc.
13915 Danielson St. S 100
Poway, CA 92064
T: 858.486.7200
F: 858.486.7220
www.framemax.com

FRAMEMAX

BUILDING NAME
Jewish Home for the Aging
PROJECT
FM-07-109, JHA

DRAWING TITLE
Wall Panel Layout (Segment 1b)

Jewish Home for the Aging

1885 Victory Blvd.
Reseda, CA

PROJECT NUMBER
FM-07-109

DRAWING NO.
3.2.2

PLOT DATE
02/15/08

REV	DATE	DESCRIPTION
1	12/21	444

DRAWING STATUS
- DATE
- PRELIMINARY
- PERMIT
- CONSTRUCTION
- AS BUILT
- REVISION
- RECORD DOCUMENT