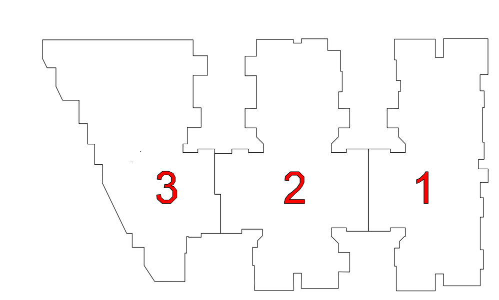

REV.	DATE	DESCRIPTION
1	9/12	Initial
.	.	.
.	.	.
.	.	.
.	.	.
.	.	.
.	.	.
.	.	.
.	.	.
.	.	.

DRAWING STATUS	DATE
☐ SUBMITTAL	.
☐ REDLINE COMPLETION	.
☐ APPROVED	.
☒ ISSUED FOR FABRICATION	9/12/08

DRAWING TITLE

Wall Panel Layout Overall

Jewish Home for the Aging

1885 Victory Blvd.
Reseda, CA

FrameMax, Inc.
13915 Danielson St, S 100
Poway, CA 92064
T: 858.486.7200
F: 858.486.7220
www.framemax.com

BUILDING NAME
Jewish Home for the Aging

PROJECT
FM-07-109, JHA

PROJECT NO.:
FM-07-109

DRAWING NO.:
1.2.0b

PLOT DATE: 10/08/2008

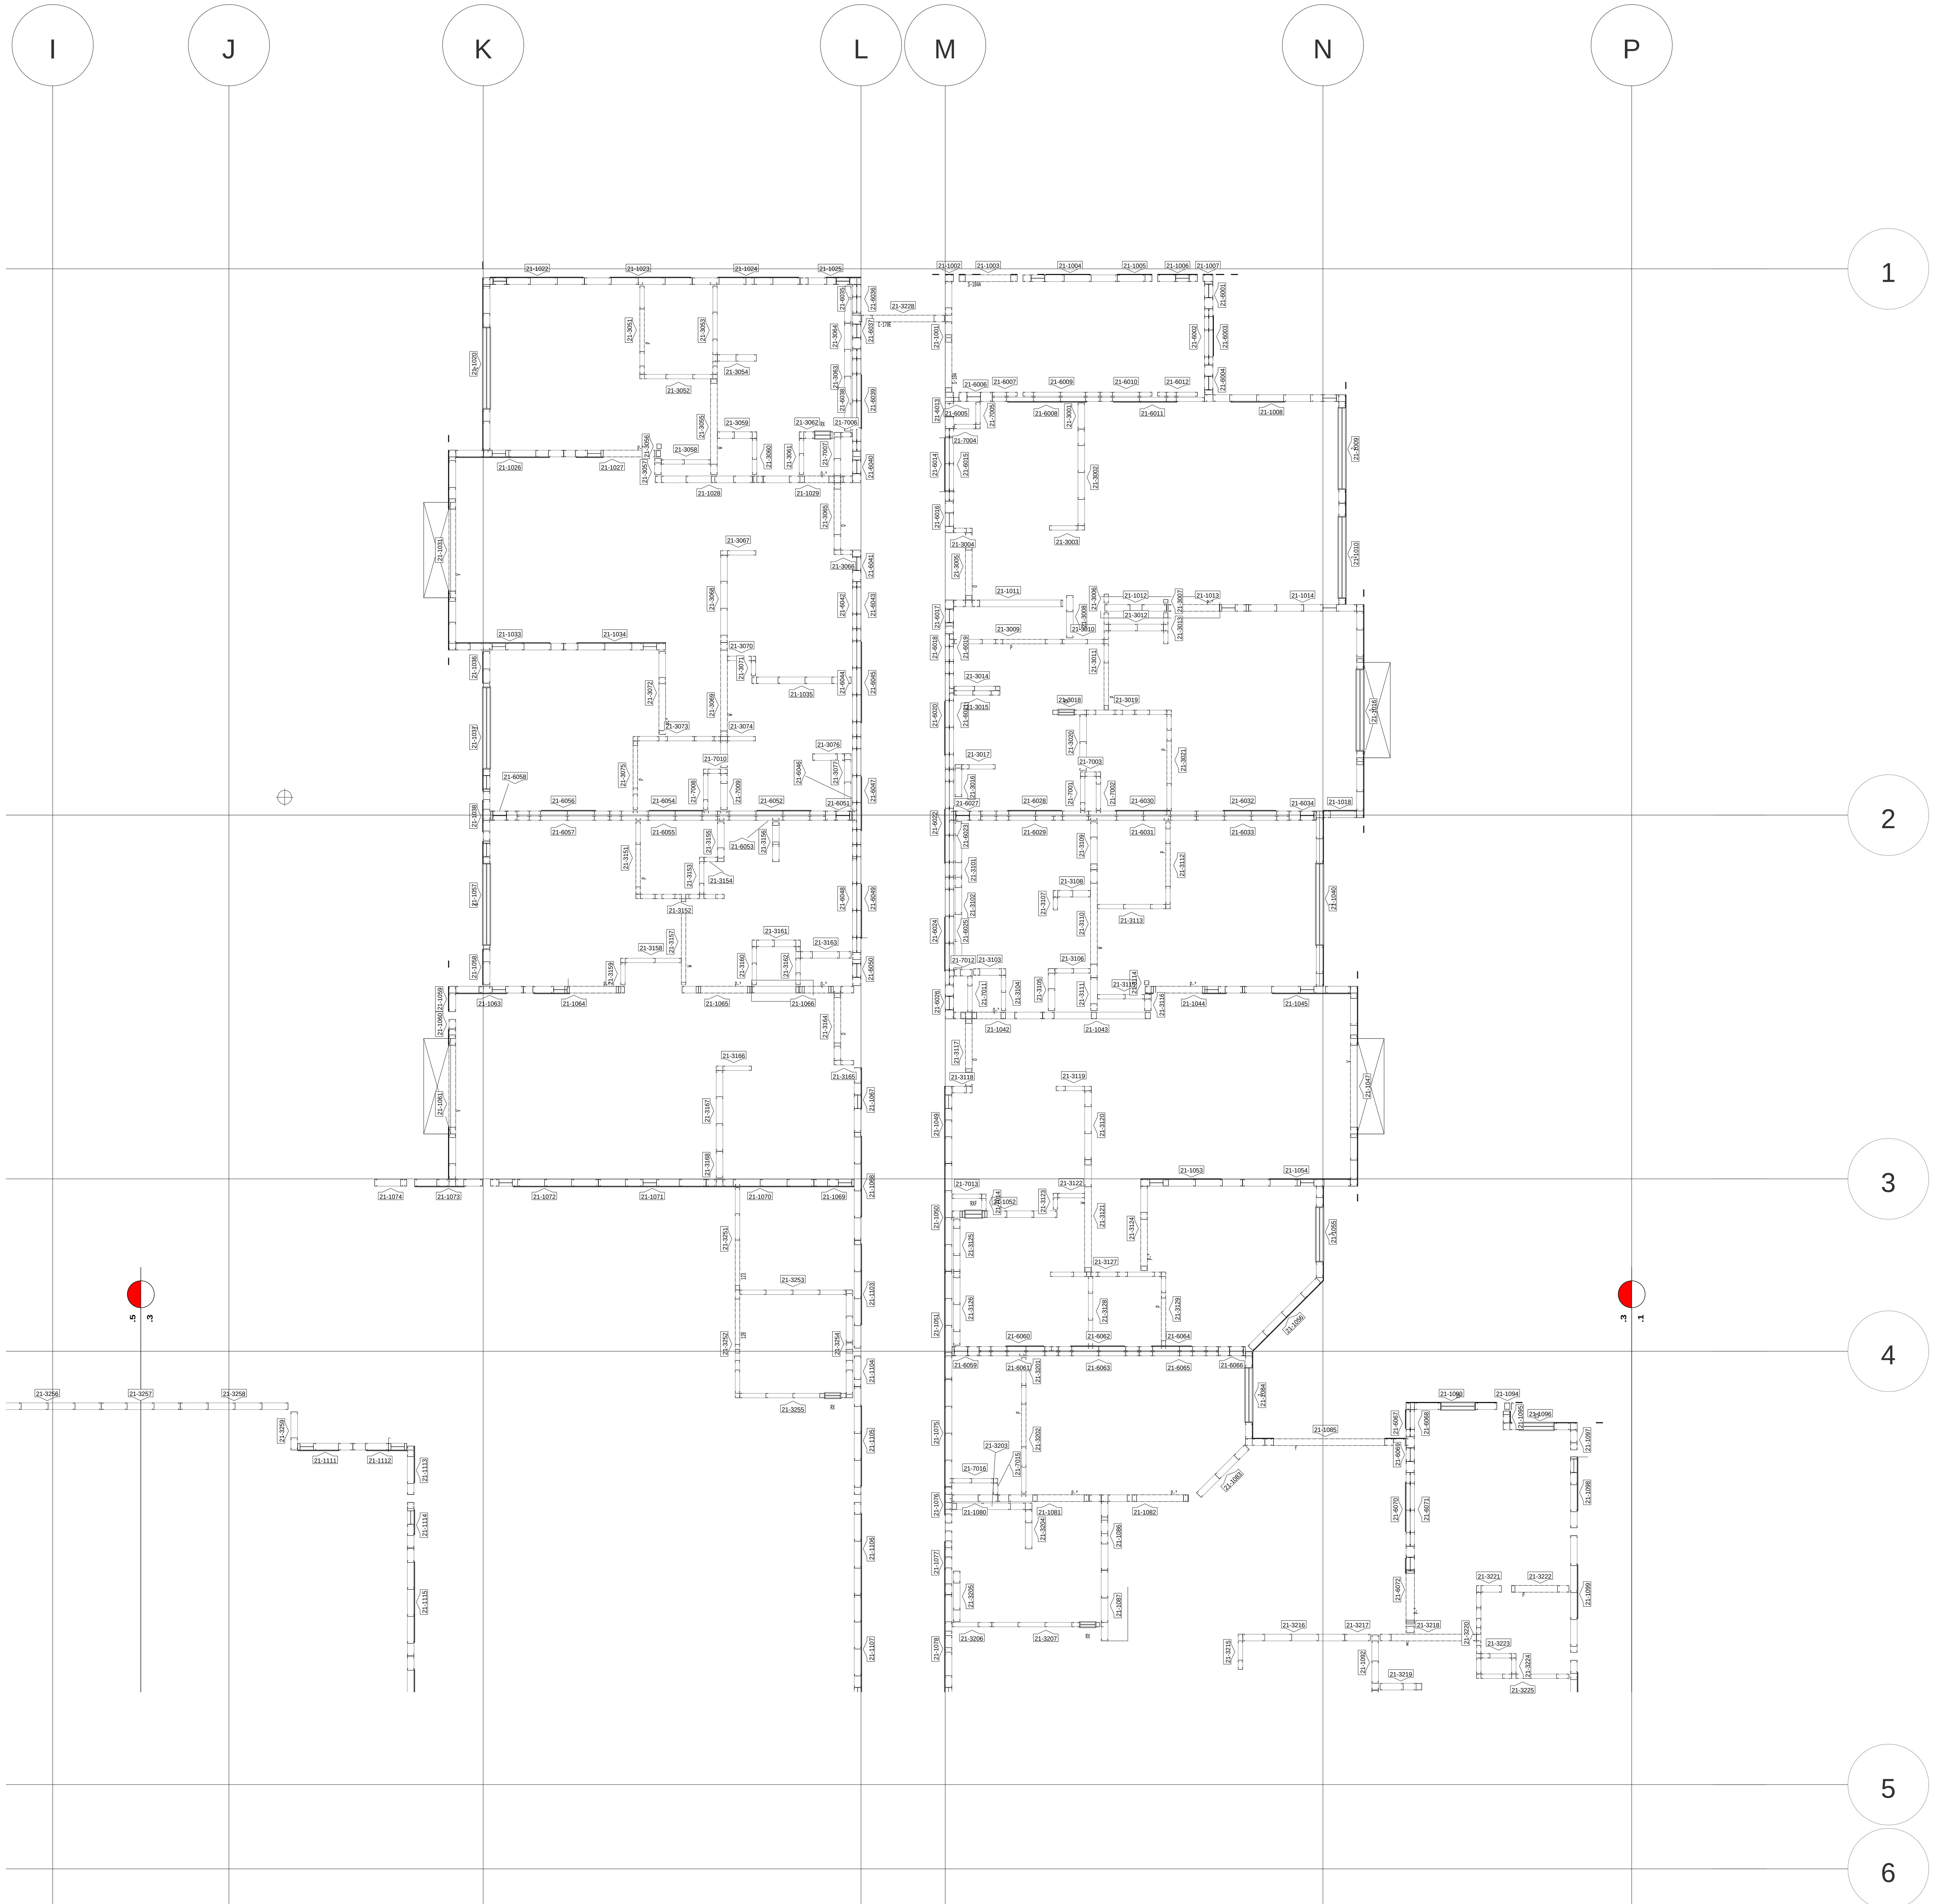

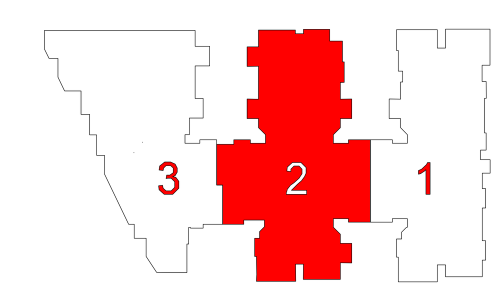

REV.	DATE	DESCRIPTION
1	9/28	Initial
.	.	.
.	.	.
.	.	.
.	.	.
.	.	.
.	.	.
.	.	.
.	.	.
.	.	.

DRAWING STATUS	DATE
☐ SUBMITTAL	.
☐ REDLINE COMPLETION	.
☐ APPROVED	.
☒ ISSUED FOR FABRICATION	9/28/08

DRAWING TITLE

Wall Panel Layout (Segment 2a)

Jewish Home for the Aging

1885 Victory Blvd.
Reseda, CA

BUILDING NAME
Jewish Home for the Aging

PROJECT
FM-07-109, JHA

FrameMax, Inc.
13915 Danielson St. S 100
Poway, CA 92064
T: 858.486.7200
F: 858.486.7220
www.framemax.com

FRAMEMAX

PROJECT NO.:
FM-07-109

DRAWING NO.:
1.2.3

PLOT DATE: 10/08/2008

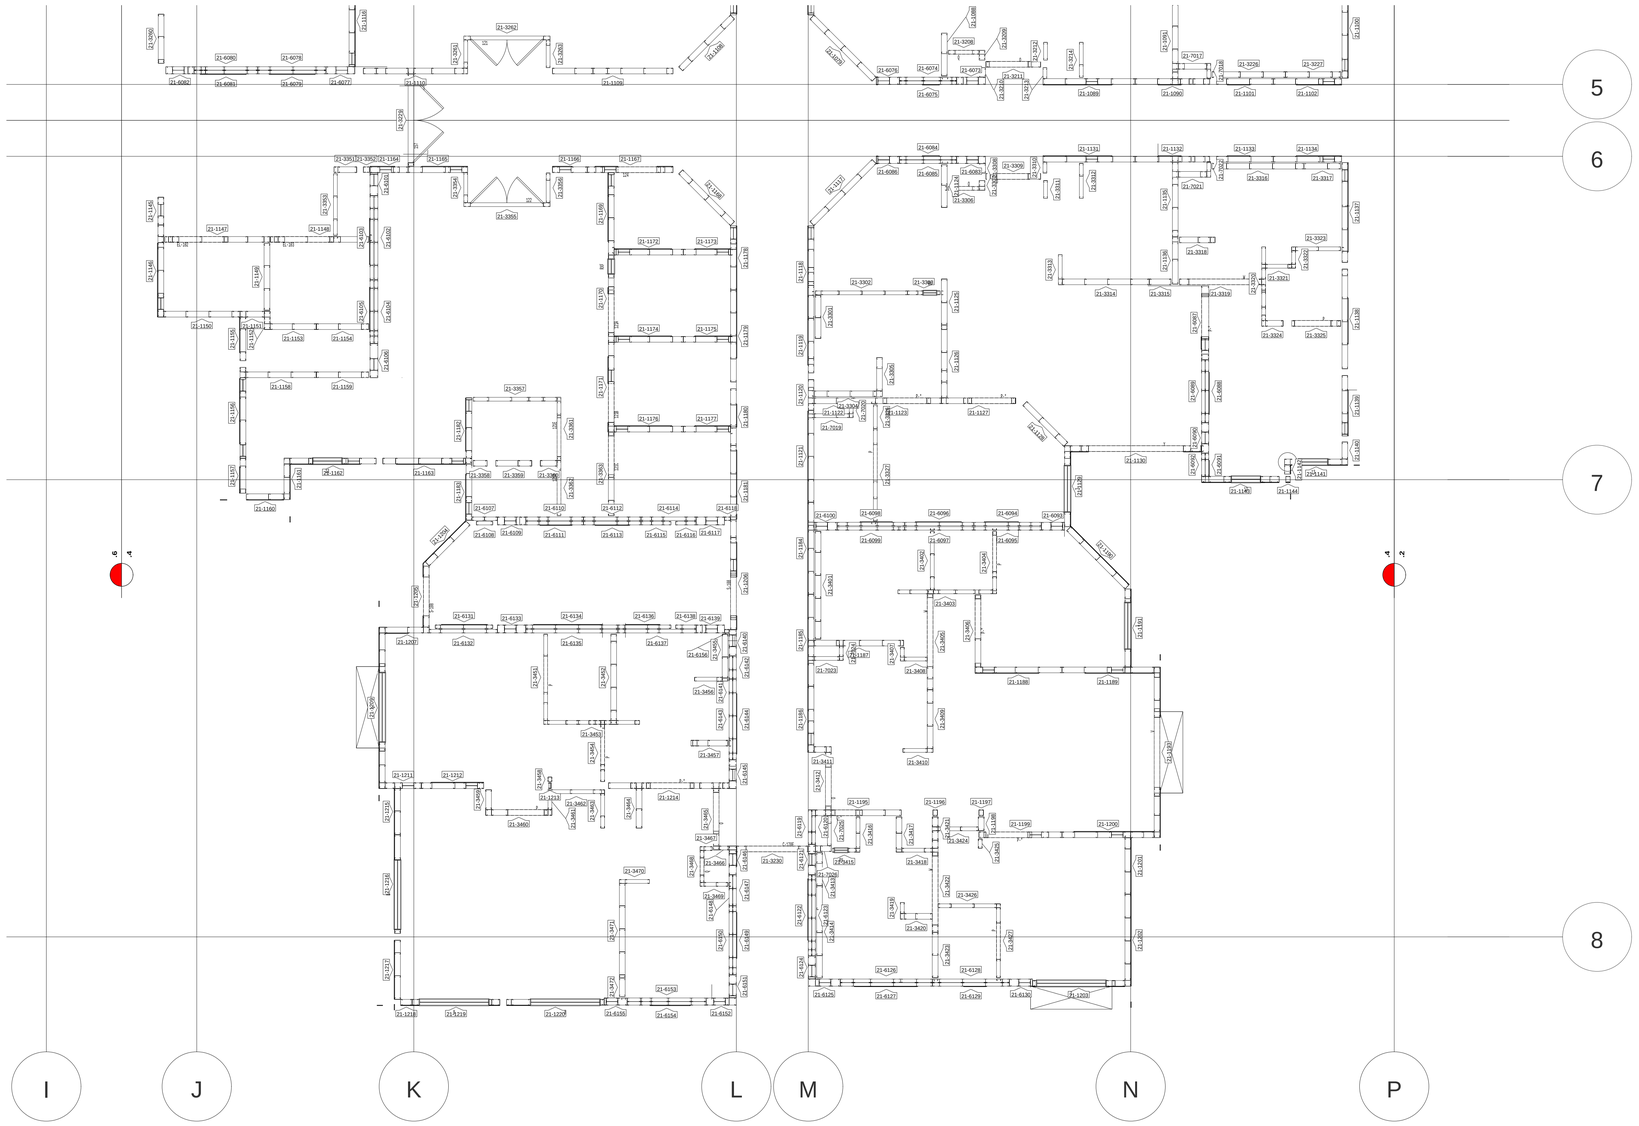

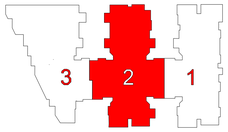

REV.	DATE	DESCRIPTION
1	9/28	Initial
.	.	.
.	.	.
.	.	.
.	.	.
.	.	.
.	.	.
.	.	.
.	.	.
.	.	.

DRAWING STATUS	DATE
SUBMITTAL	.
REDLINE COMPLETION	.
APPROVED	.
X ISSUED FOR FABRICATION	9/28/08

DRAWING TITLE

Wall Panel Layout (Segment 2b)

Jewish Home for the Aging

1885 Victory Blvd.
Reseda, CA

BUILDING NAME
Jewish Home for the Aging

PROJECT
FM-07-109, JHA

FrameMax, Inc.
13915 Danielson St. S 100
Poway, CA 92064
T: 858-486-7200
F: 858-486-7220
www.frameMax.com

FRAMEMAX

PROJECT NO.:
FM-07-109

DRAWING NO.:
1.2.4

PLOT DATE: 10/08/2008