APPROVED
By TNT at 5:06 pm, Dec 04, 2008

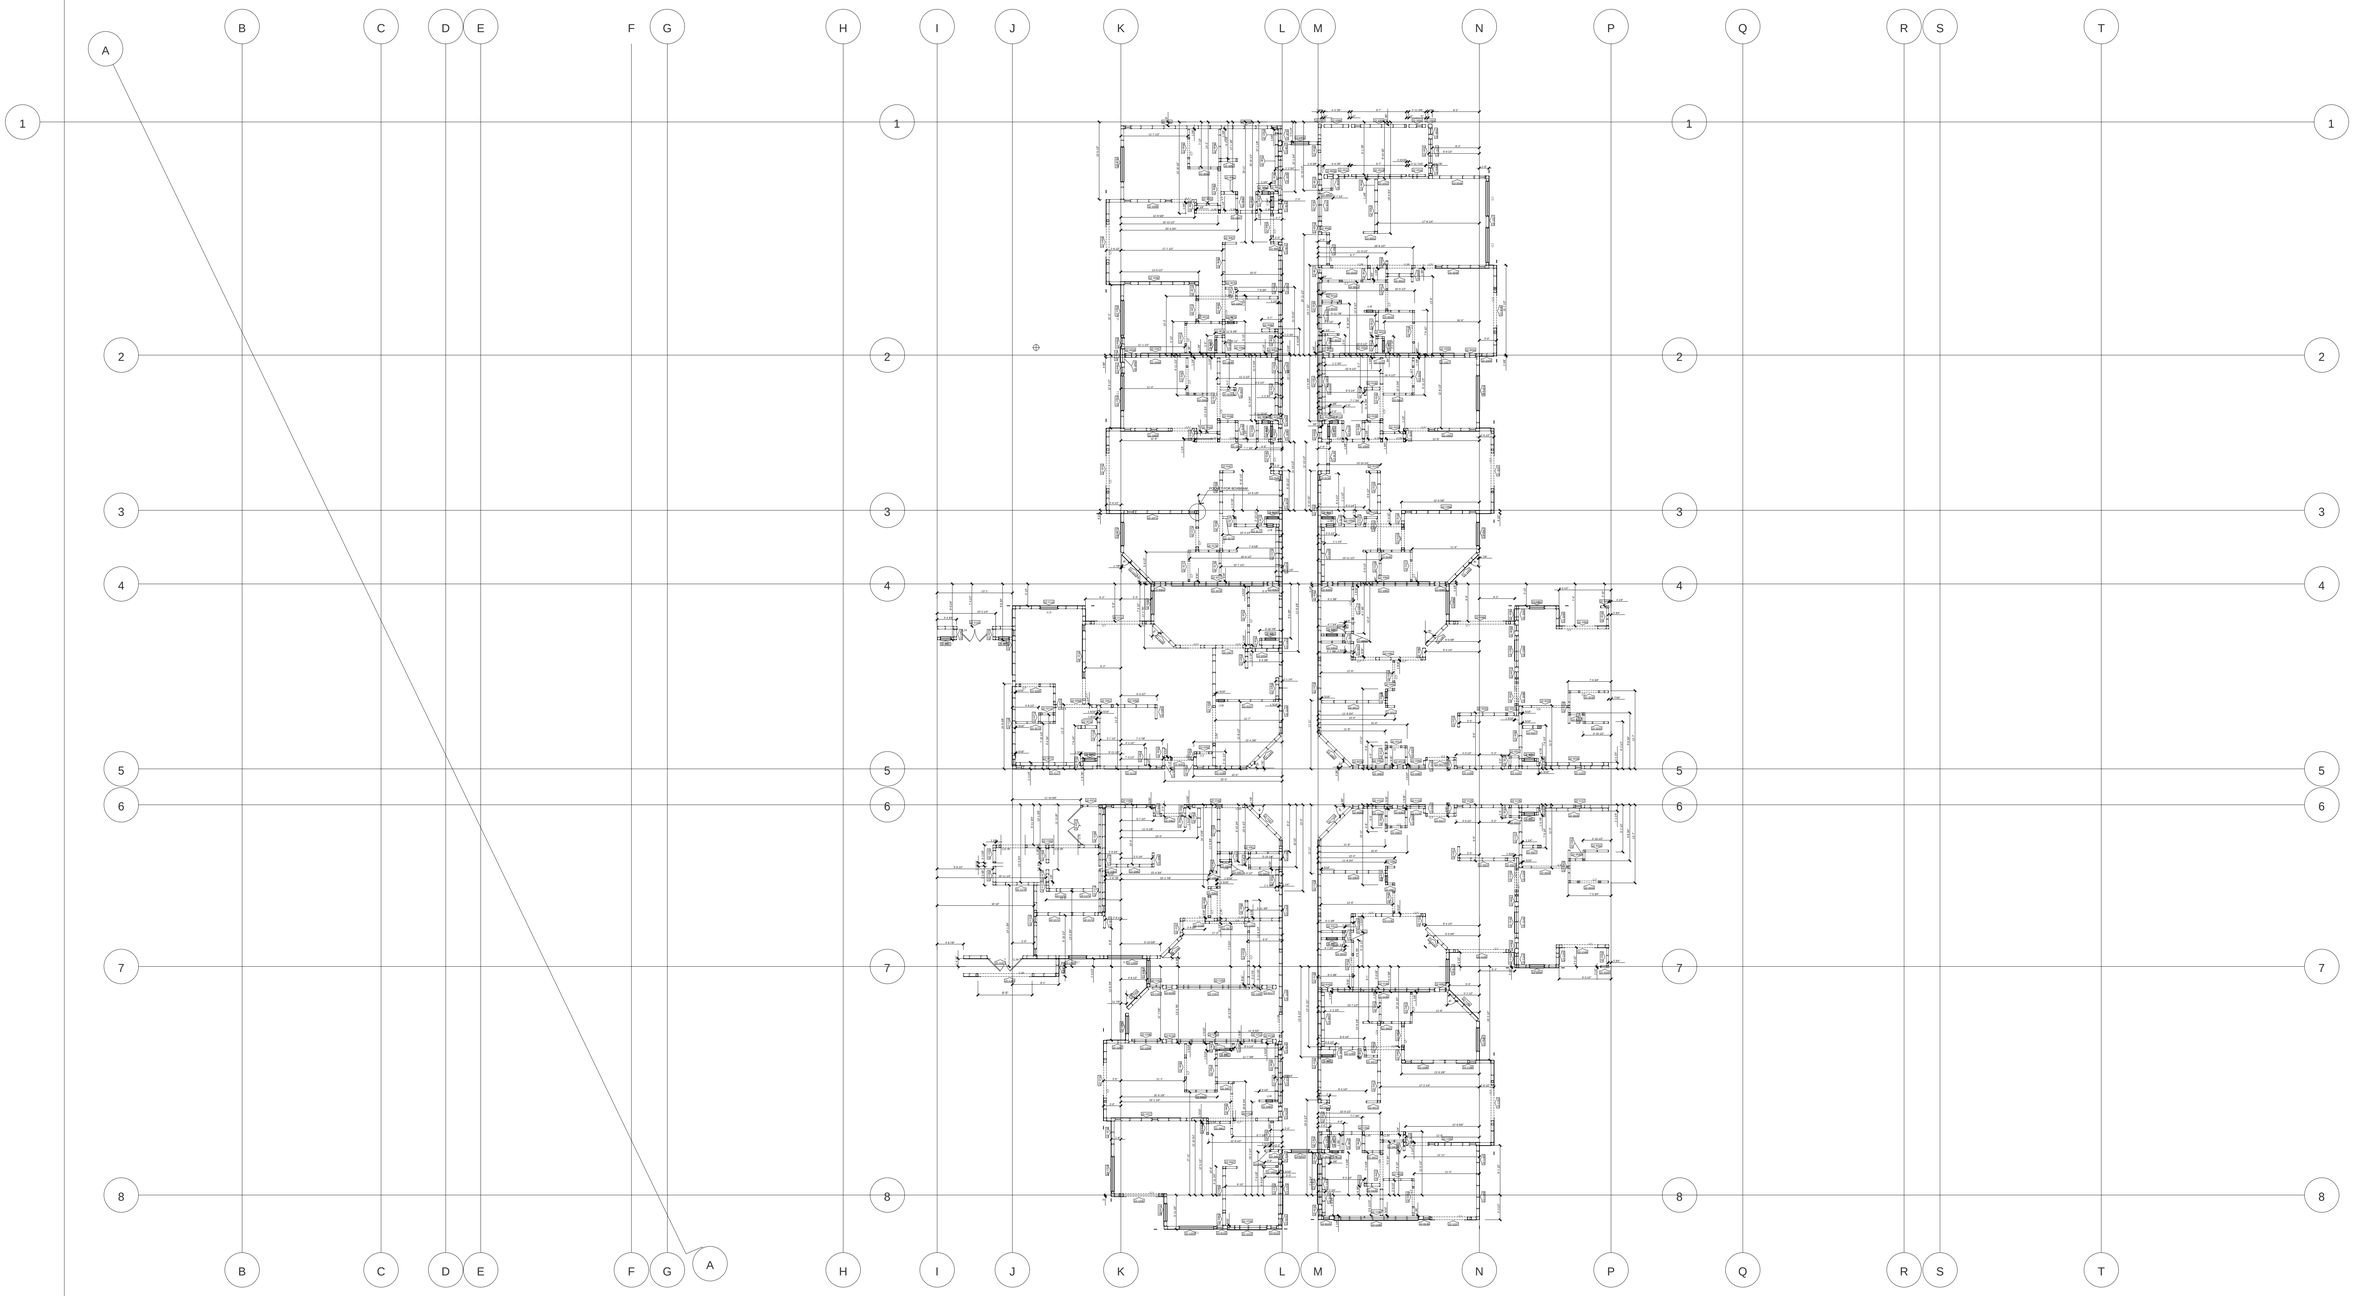

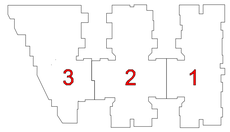

REV.	DATE	DESCRIPTION
1	11/12	TNT
.	.	.
.	.	.
.	.	.
.	.	.
.	.	.
.	.	.
.	.	.
.	.	.
.	.	.
.	.	.

DRAWING STATUS	DATE
SUBMITTAL	.
REDLINE COMPLETION	.
APPROVED	.
X ISSUED FOR FABRICATION	.

DRAWING TITLE

Wall Panel Layout Overall

Jewish Home for the Aging

1885 Victory Blvd.
Reseda, CA

BUILDING NAME
Jewish Home for the Aging

PROJECT NAME
FM-07-109, JHA

www.framemax.com

FRAMEMAX

PROJECT NO.:
FM-07-109

DRAWING NO.:
2.2.0b

PLOT DATE: 12/04/2008

APPROVED
By TNT at 5:06 pm, Dec 04, 2008

REV.	DATE	DESCRIPTION
1	11/12	TNT
.	.	.
.	.	.
.	.	.
.	.	.
.	.	.
.	.	.
.	.	.
.	.	.
.	.	.
.	.	.

DRAWING STATUS	DATE
SUBMITTAL	.
REDLINE COMPLETION	.
APPROVED	.
X ISSUED FOR FABRICATION	.

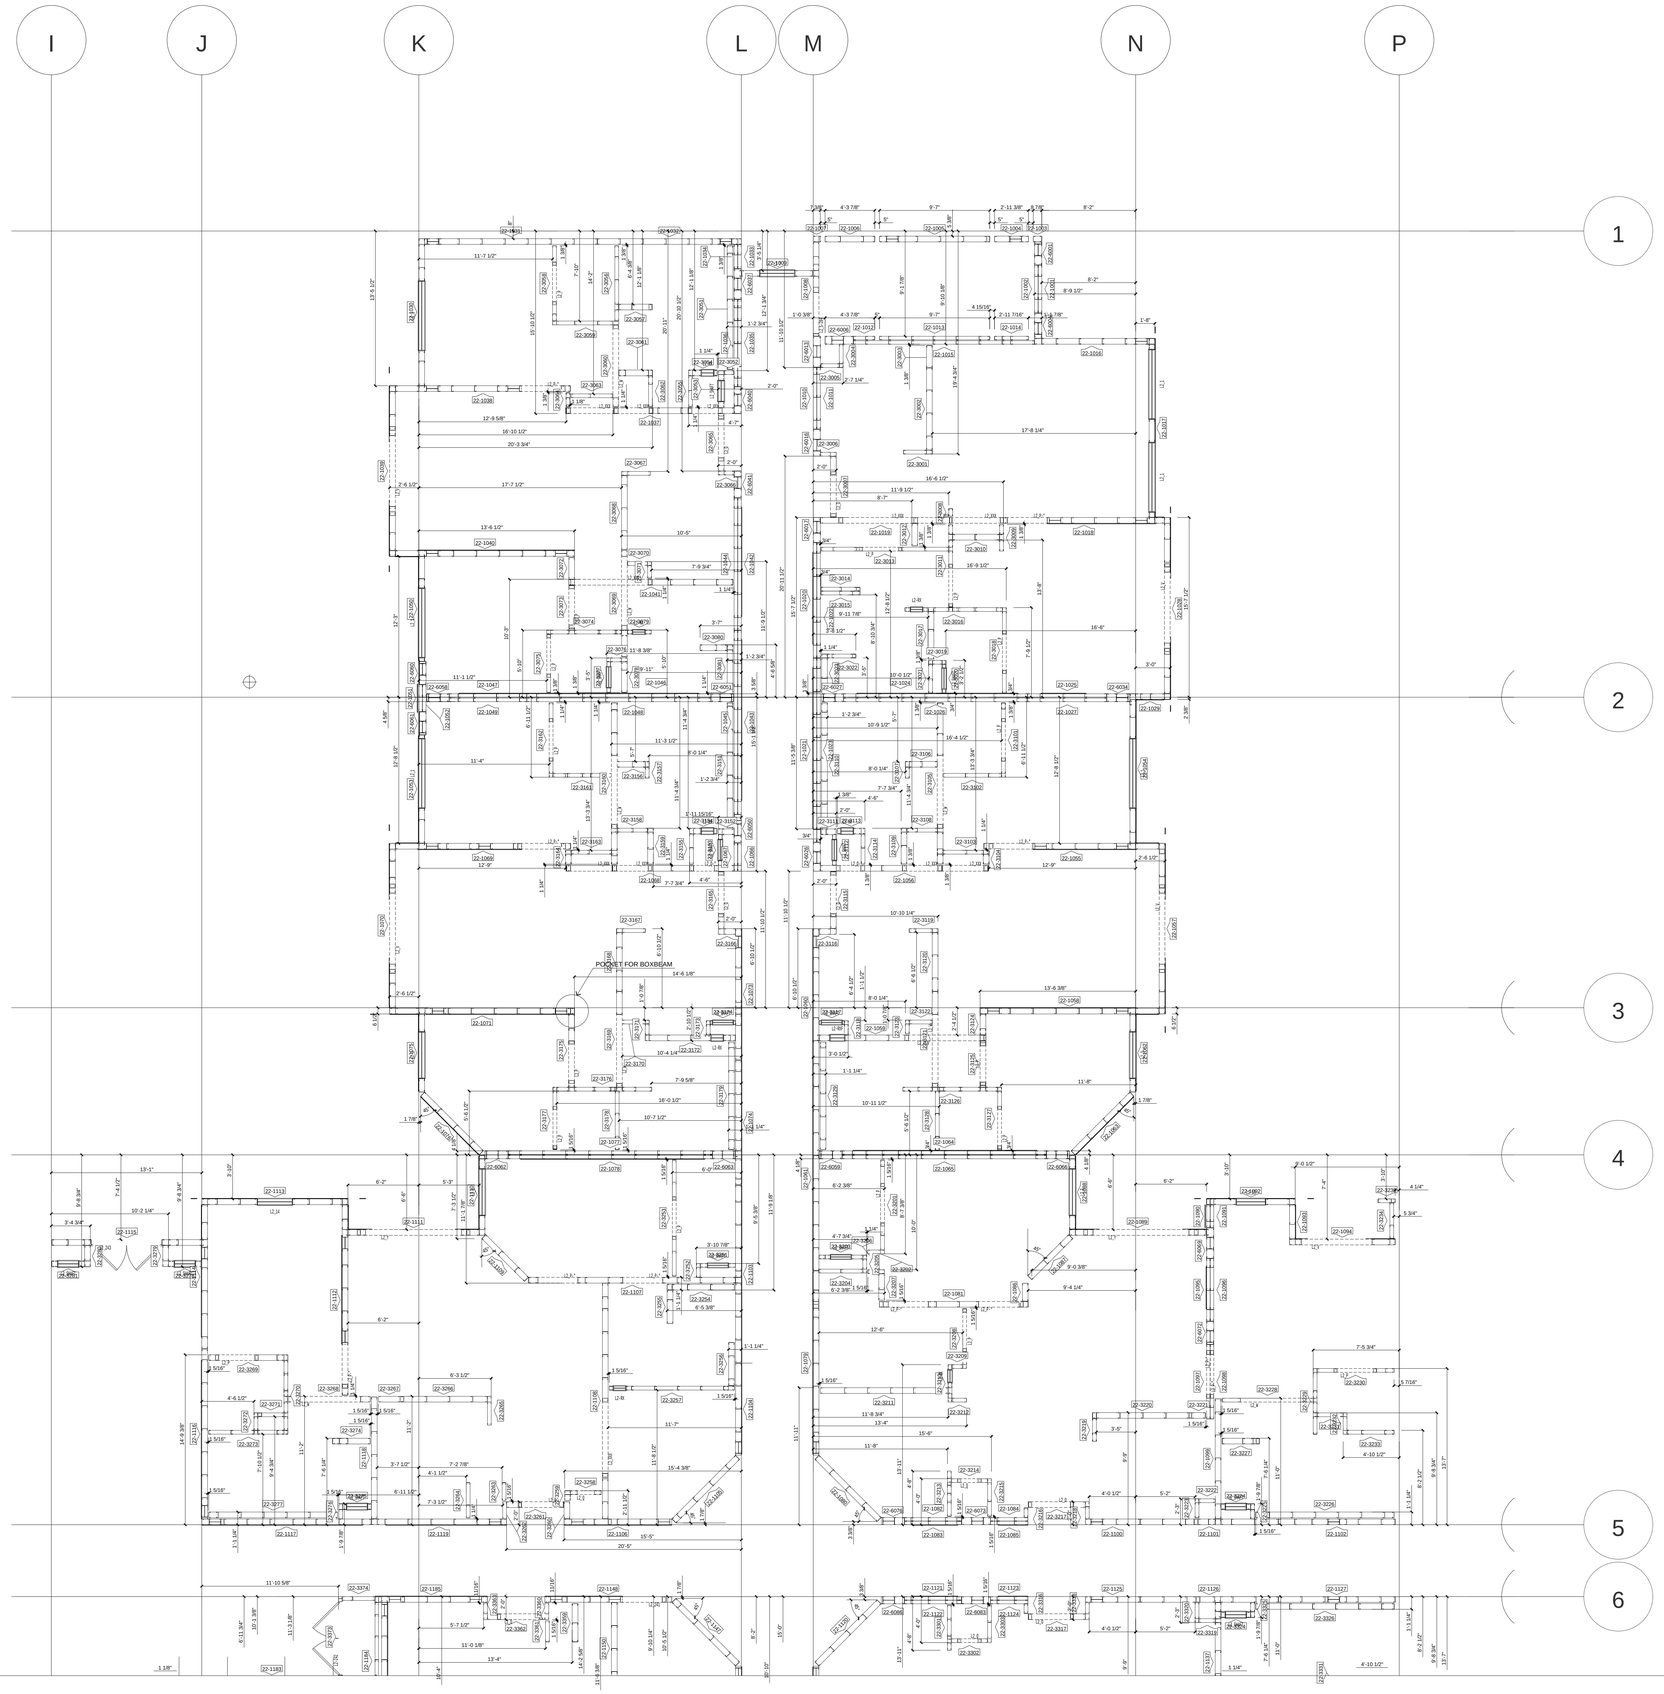

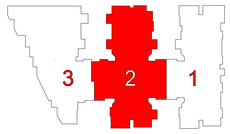

Wall Panel Layout (Segment 2a)

Jewish Home for the Aging

1885 Victory Blvd.
Reseda, CA

Drawing Title

Jewish Home for the Aging
1885 Victory Blvd.
FM07-109, JHA

www.framemax.com

FRAMEMAX

PROJECT NO.:
FM-07-109

DRAWING NO.:
2.2.3

PLOT DATE: 12/04/2008

APPROVED
By TNT at 5:07 pm, Dec 04, 2008

REV.	DATE	DESCRIPTION
1	11/12	TNT
2	.	.
.	.	.
.	.	.
.	.	.
.	.	.
.	.	.
.	.	.
.	.	.
.	.	.
.	.	.

DRAWING STATUS	DATE
SUBMITTAL	.
REDLINE COMPLETION	.
APPROVED	.
X ISSUED FOR FABRICATION	.

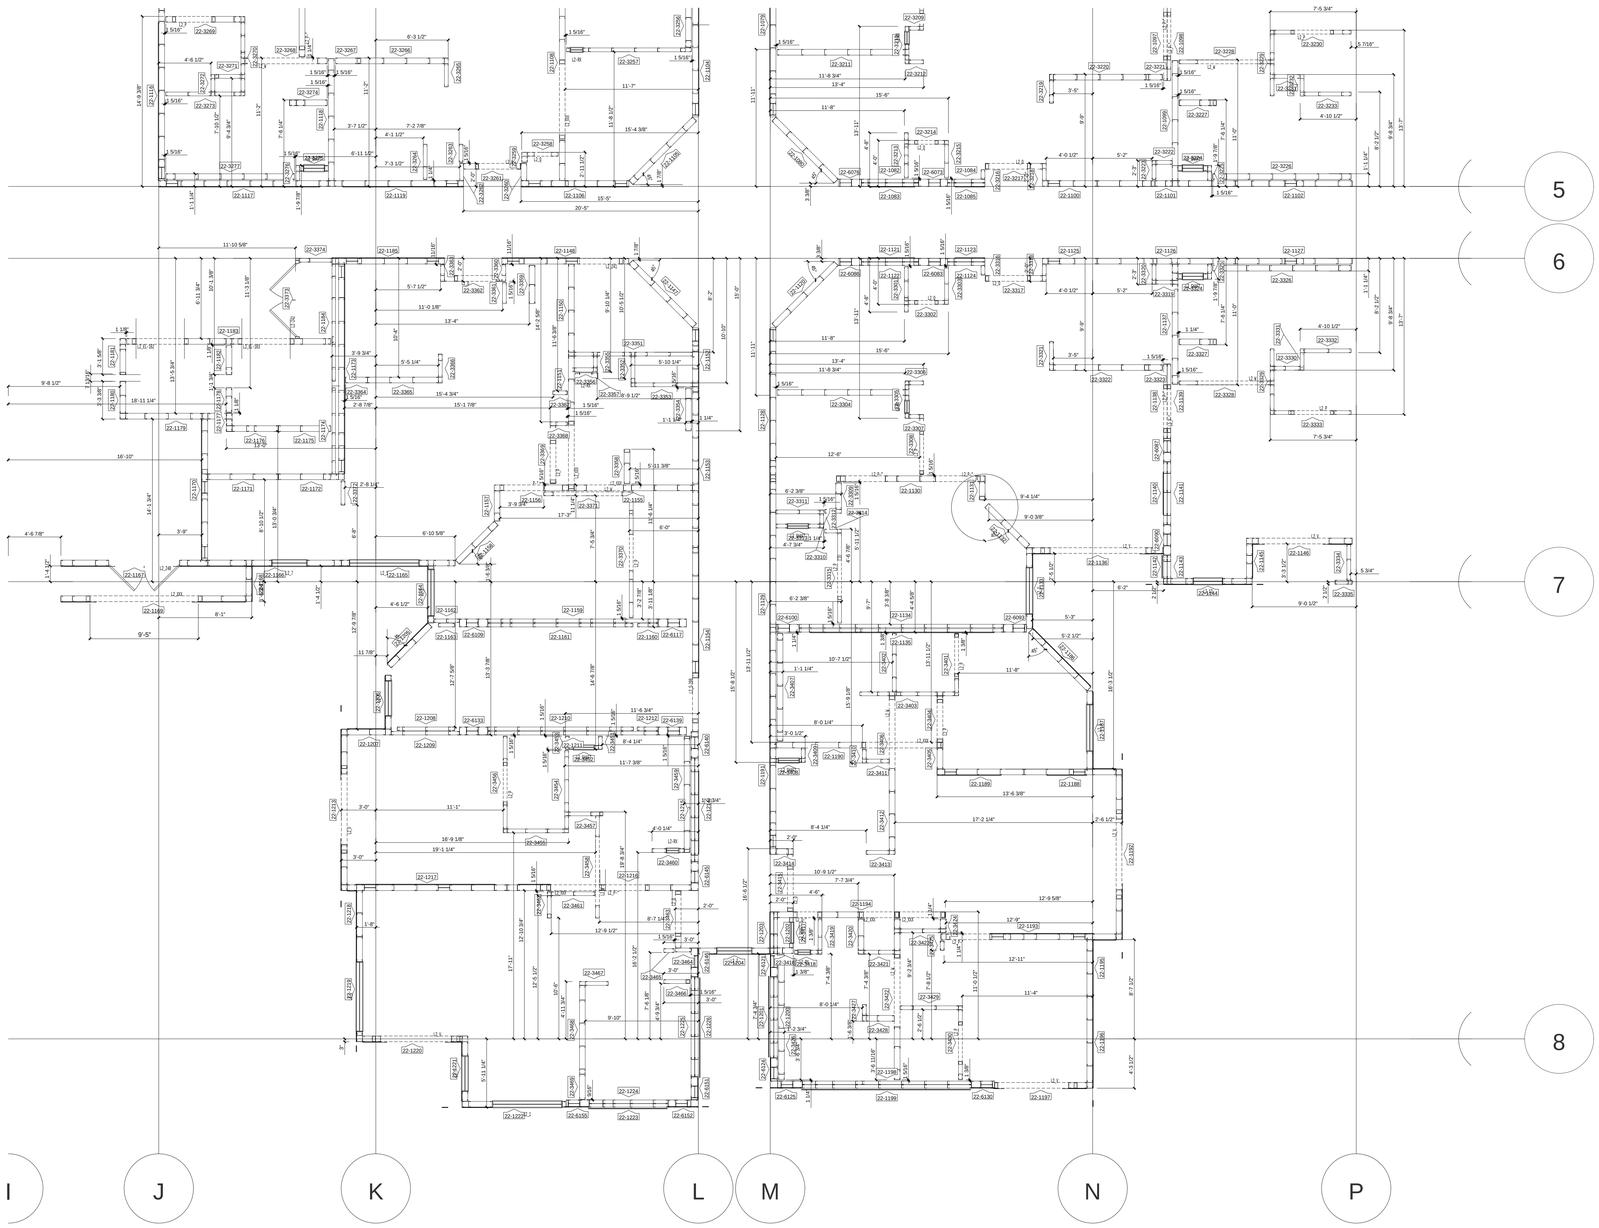

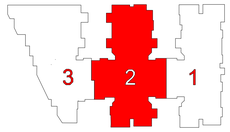

Wall Panel Layout (Segment 2b)

Jewish Home for the Aging

1885 Victory Blvd.
Reseda, CA

Revised 11/12

BUILDING NAME
Jewish Home for the Aging
PROJECT NAME

www.framemax.com

FRAMEMAX

PROJECT NO.:
FM-07-109

DRAWING NO.:
2.2.4

PLOT DATE: 12/04/2008